
HPK/2012/0510

18 SEP 2012

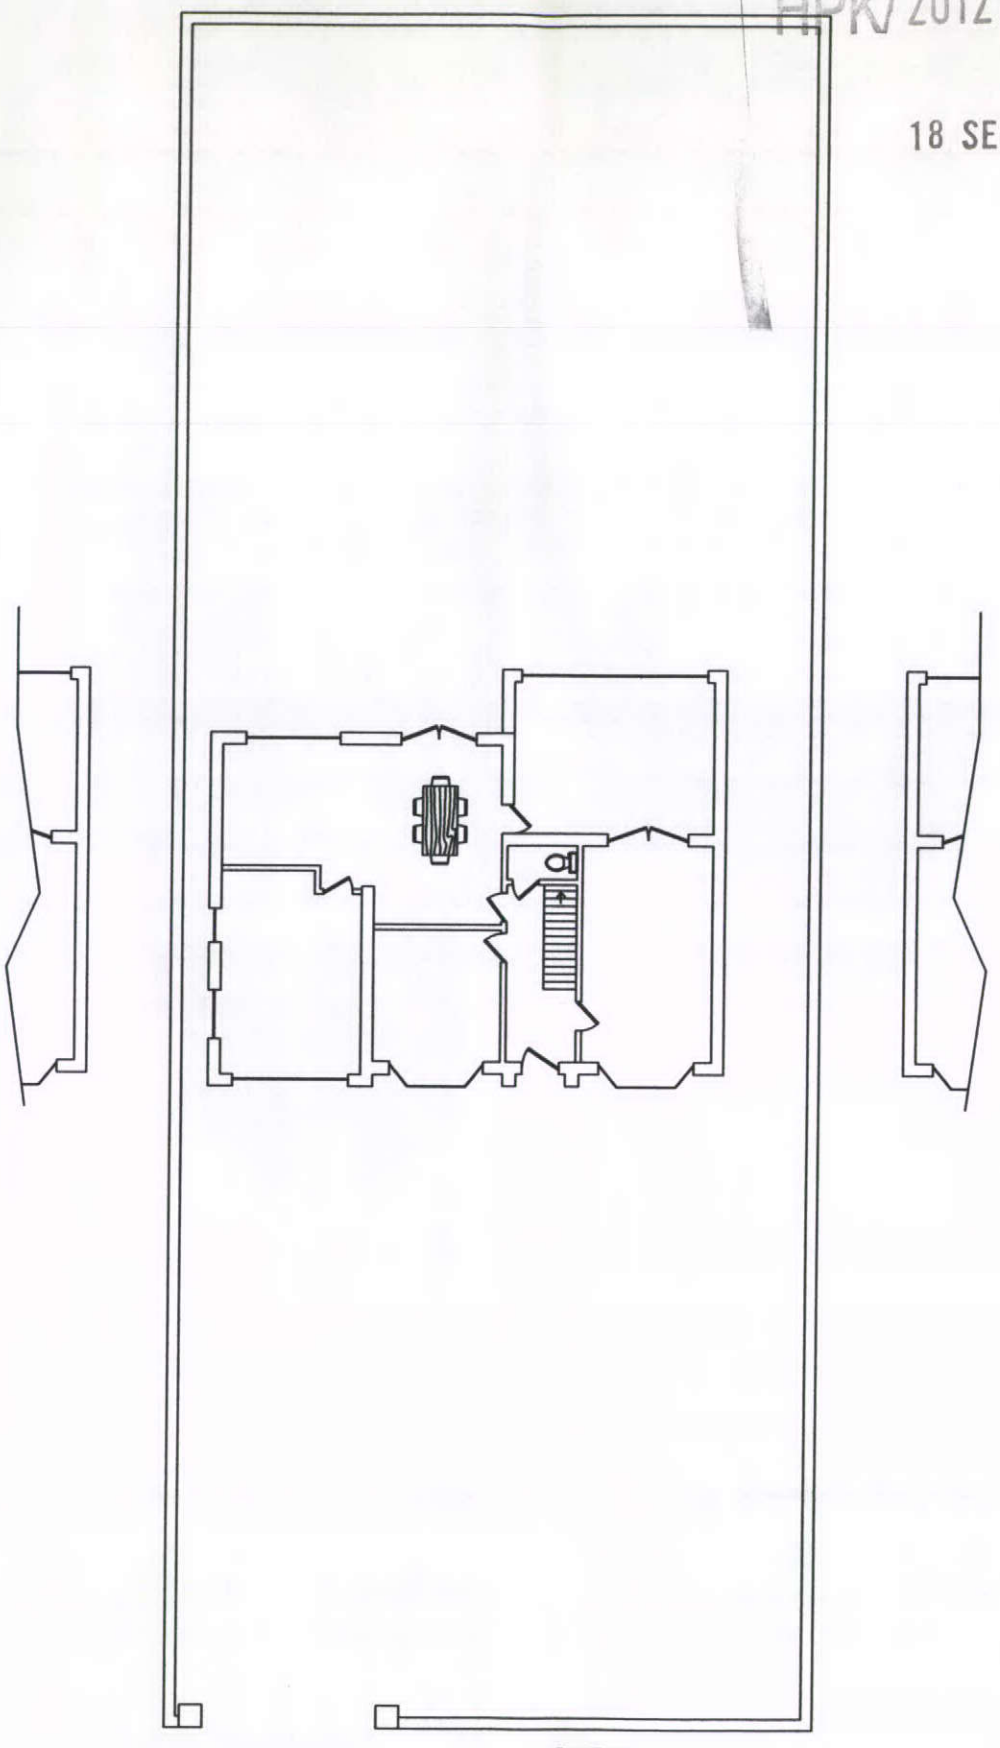

Foot Path

← Whaley Bridge

Buxton →

Sheet 5 of 5	R Mycock	Scale 1-200	Proposed Alterations To 128 Manchester Road