
HPK/2012/0525


11 SEP 2012



REAR ELEVATION

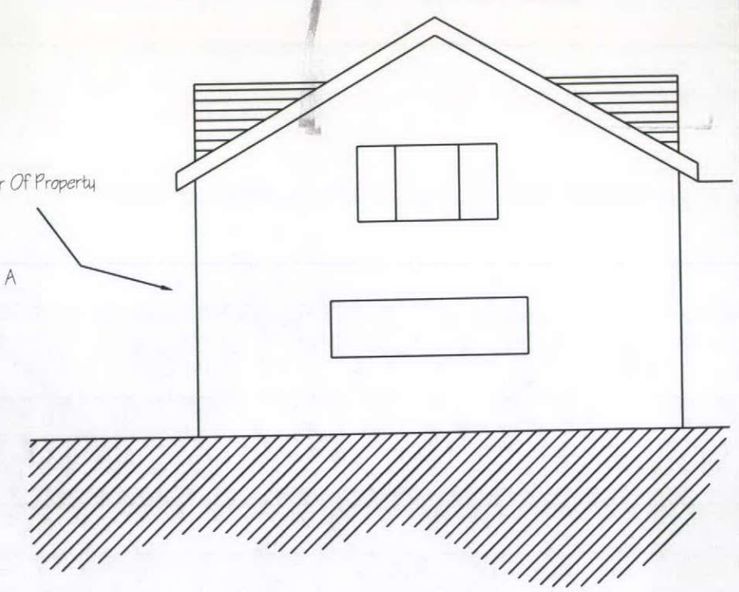

SIDE ELEVATION VIEW A

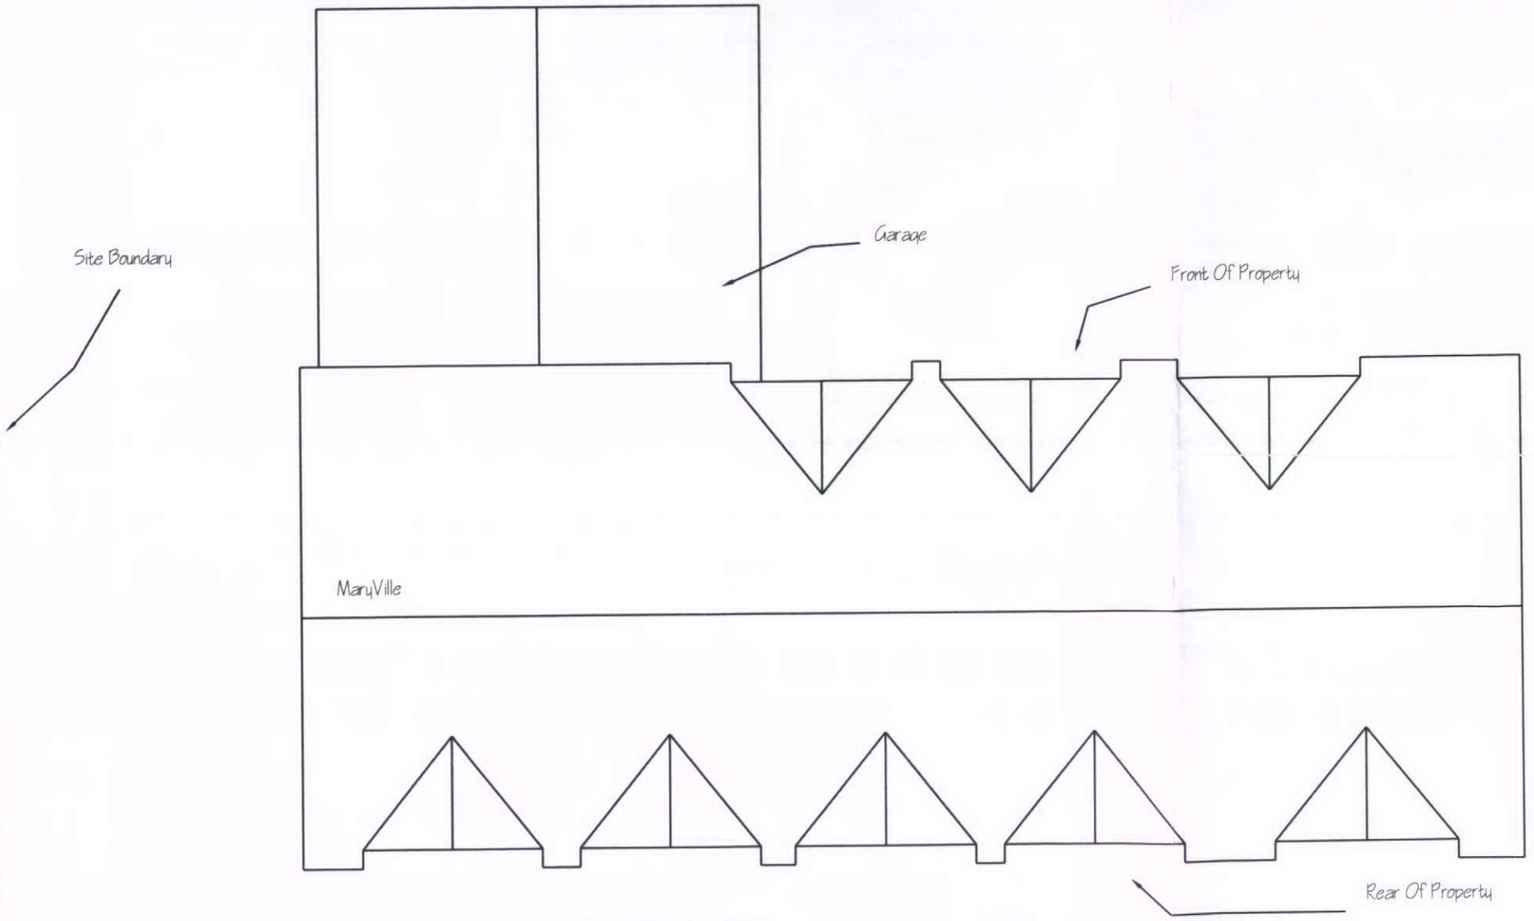

PLAN ELEVATION

NOTES:-

1. Any existing house drainage passing through the new conservatories foundations, shall be fully encased in a 150mm Thk bed & surround of concrete, with a flexible material (ie Flexel) placed at every coupling joint along the pipe runs
2. Any new lead flashings are to be code 5 type, with a minimum 150mm dp
3. Any glazing in critical locations (ie Doors) is to be safety glass, fully Kyte mark etched to regs
4. All new conservatories stone work to match in colour, size and type to the existing property

NOTE
This drawing to be read in conjunction with drawings
AW305, AW306 & AW307

MaryVille, Woodseats Lane, Charlesworth

TITLE: PROPOSED REAR CONSERVATORY SHOWING EXISTING ELEVATION DETAILS	SCALE 1:100
	DRAWN BY A.W.
	DATE 28/08/12
	DRAWING No. AW304
	SHEET 1 OF 4 REV