
HPK/2012/0525

11 SEP 2012

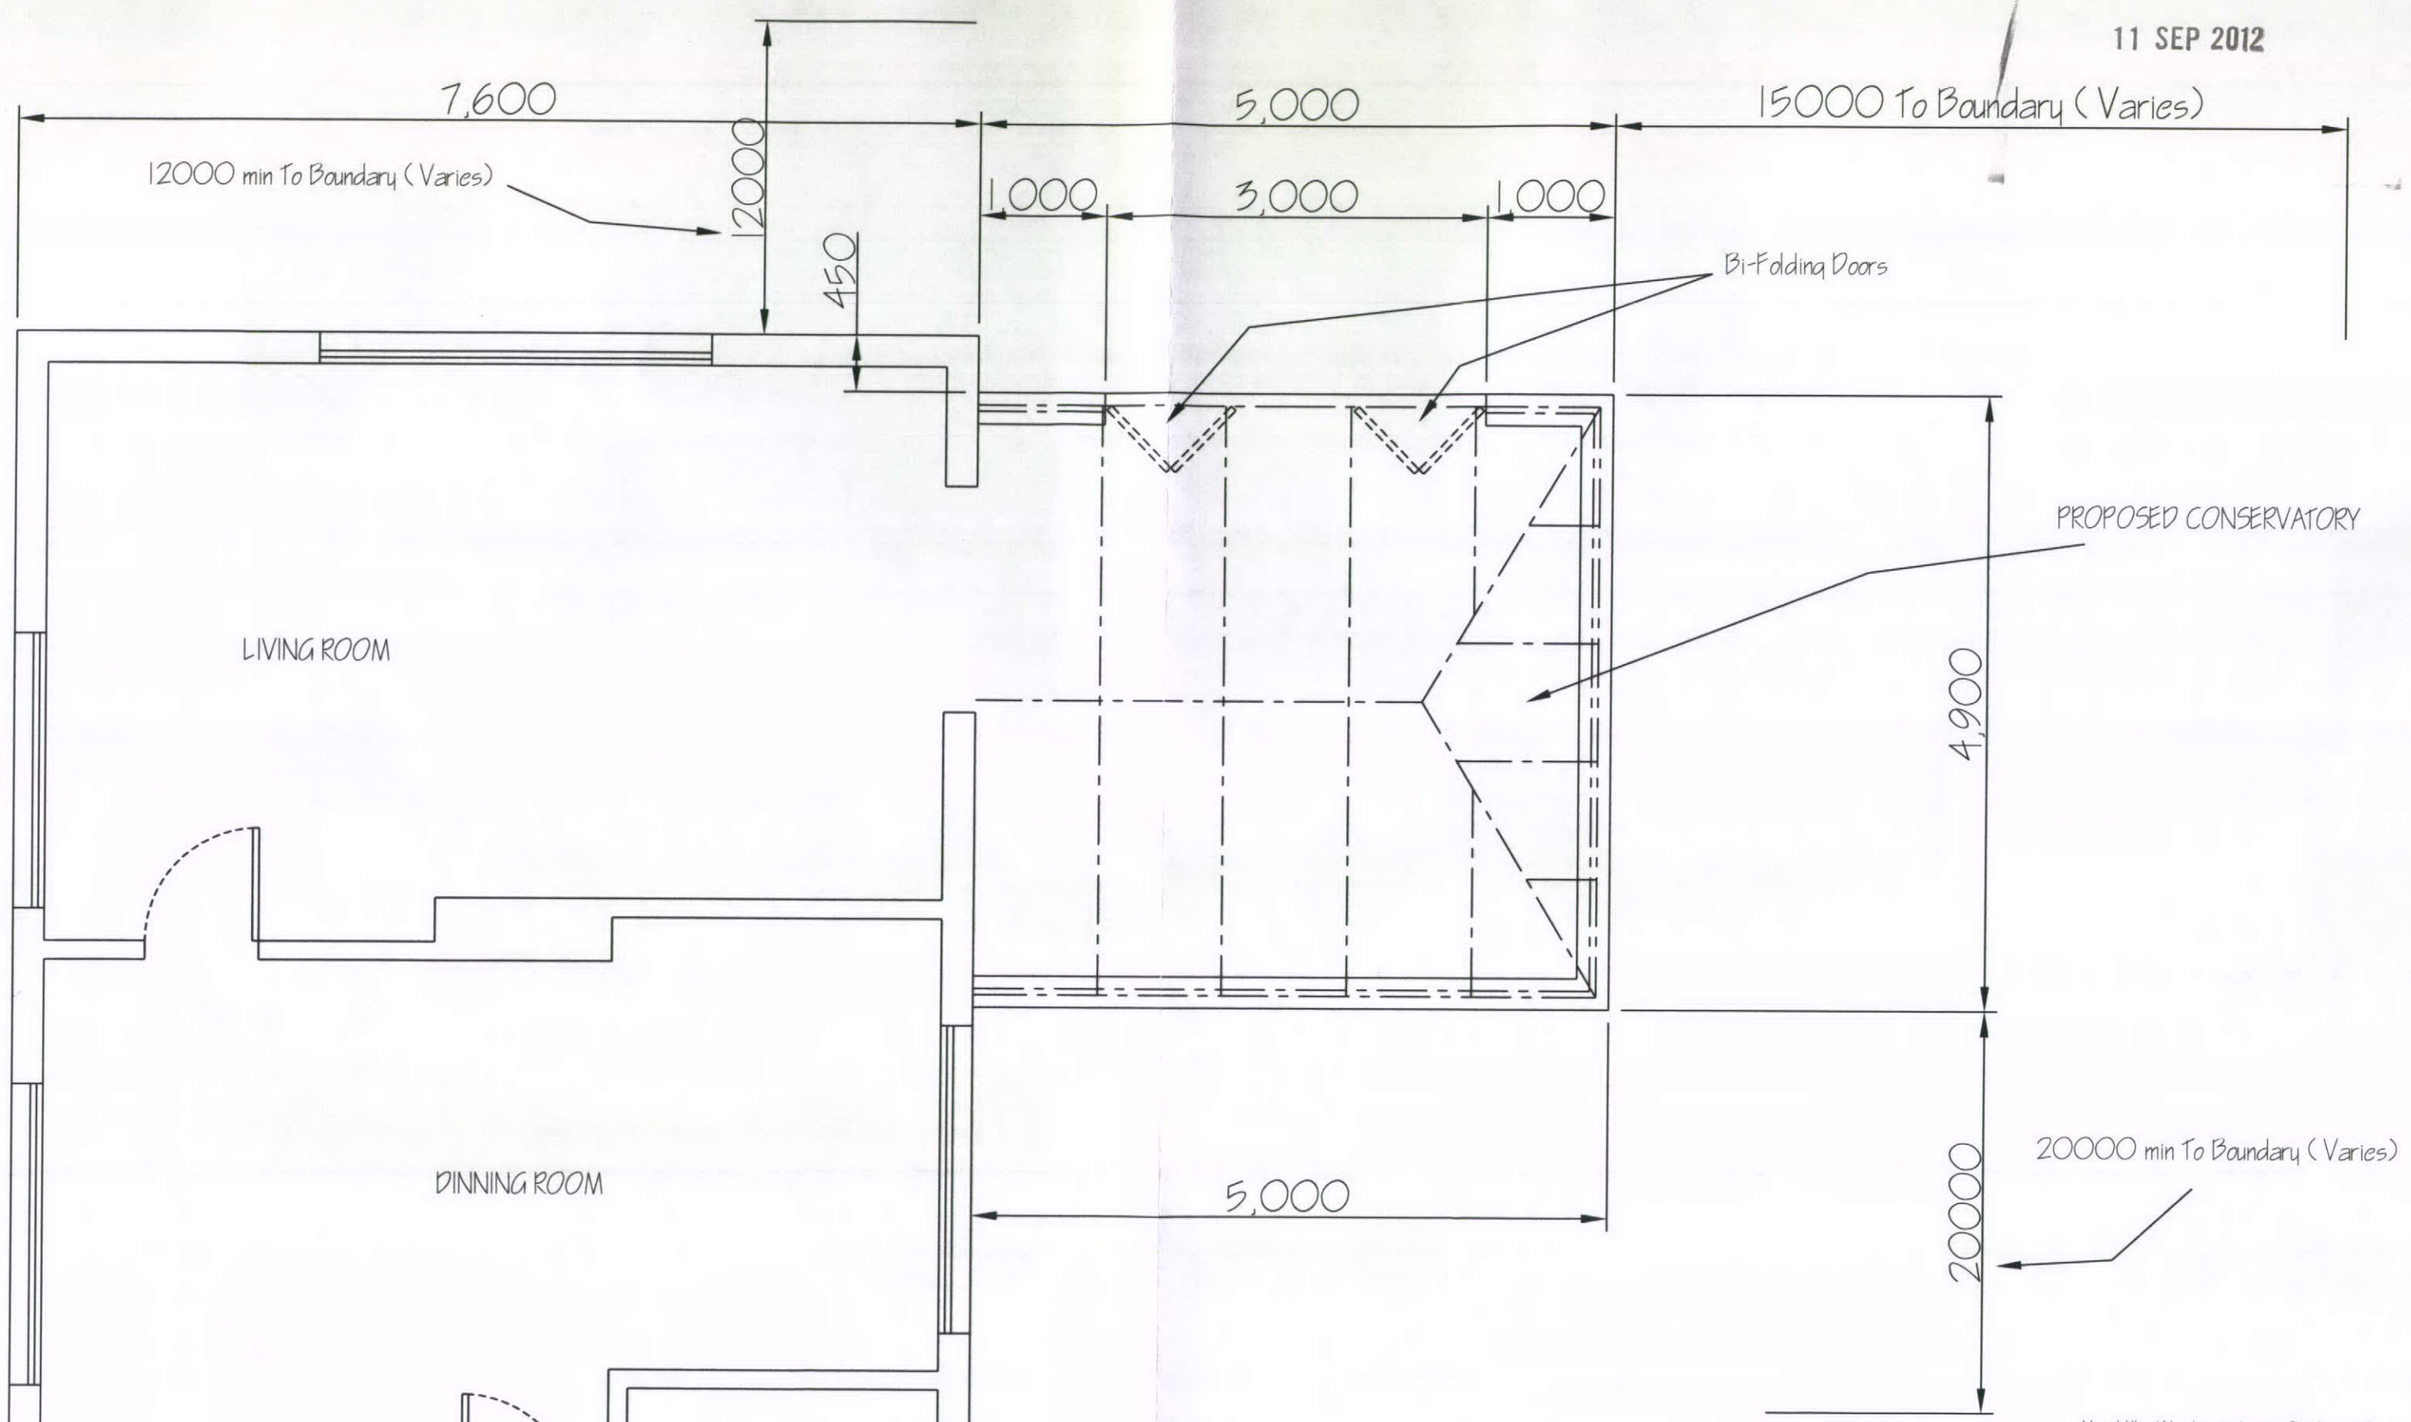

PART GROUND FLOOR PLAN

NOTE
This drawing to be read in conjunction with drawings AW304, AW305 & AW306

Maryville, Woodseats Lane, Charlesworth

TITLE: PROPOSED REAR CONSERVATORY SHOWING PROPOSED PART GROUND FLOOR PLANS	SCALE 1:50
	DRAWN BY A.W.
	DATE 28/08/12
	DRAWING No. AW307
	SHEET 4 OF 4 REV