HPK/2012/0525
11 SEP 2012

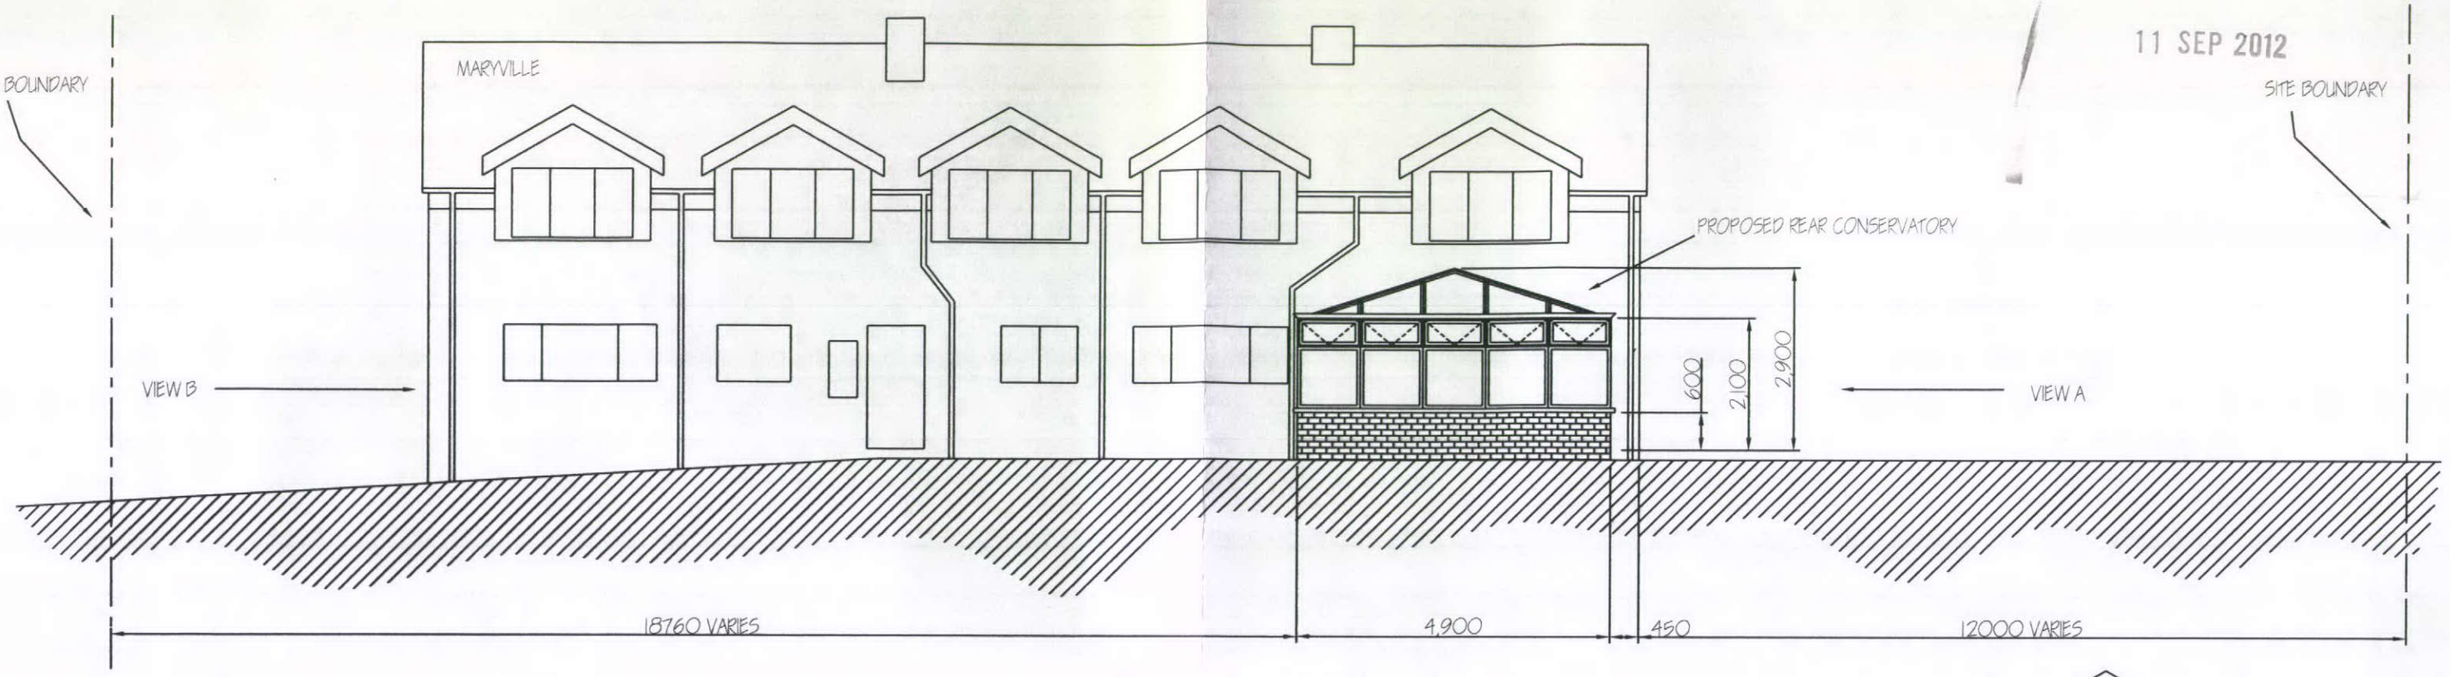

PROPOSED REAR ELEVATION

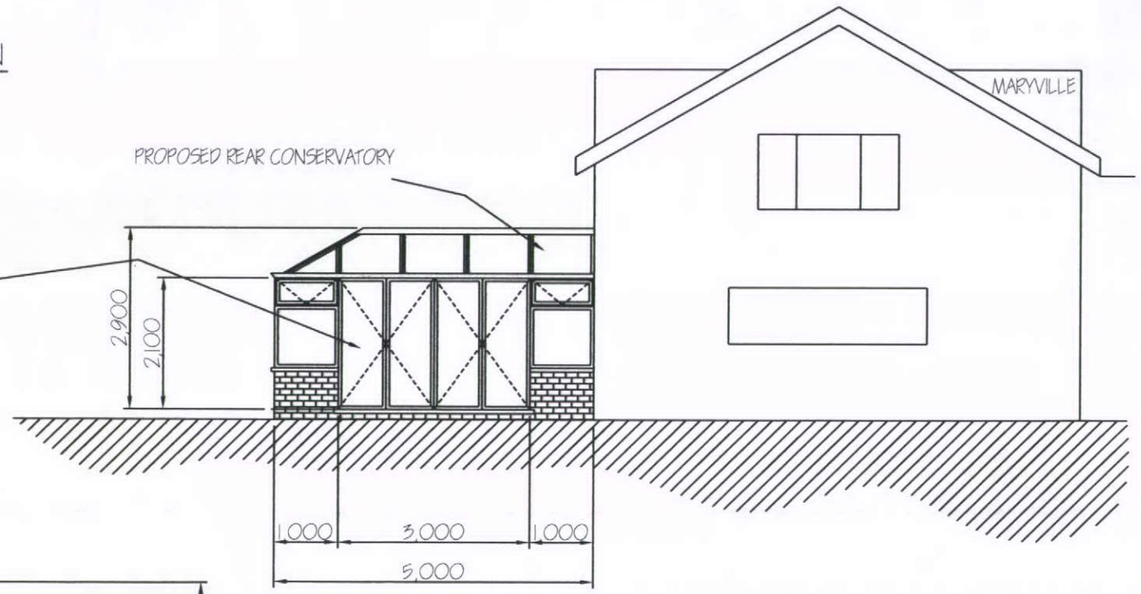

PROPOSED SIDE ELEVATION VIEW A

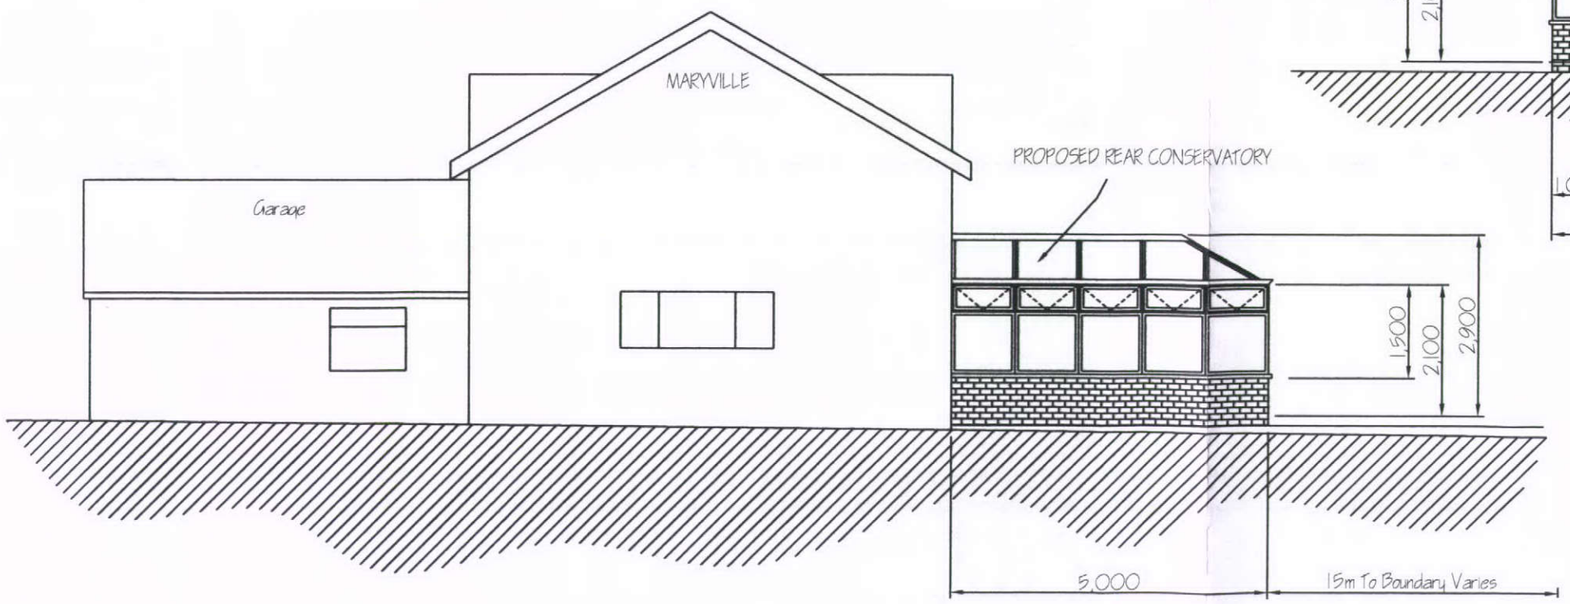

PROPOSED SIDE ELEVATION VIEW B

NOTE
This drawing to be read in conjunction with drawings AW305, AW306 & AW307

MaryVille, Woodseats Lane, Charlesworth

TITLE: PROPOSED REAR CONSERVATORY SHOWING EXISTING ELEVATION DETAILS	SCALE 1:100
	DRAWN BY A.W.
	DATE 28/08/12
	DRAWING No. AW304
	SHEET 1 OF 4 REV