

HPK/2012/0525

11 SEP 2012

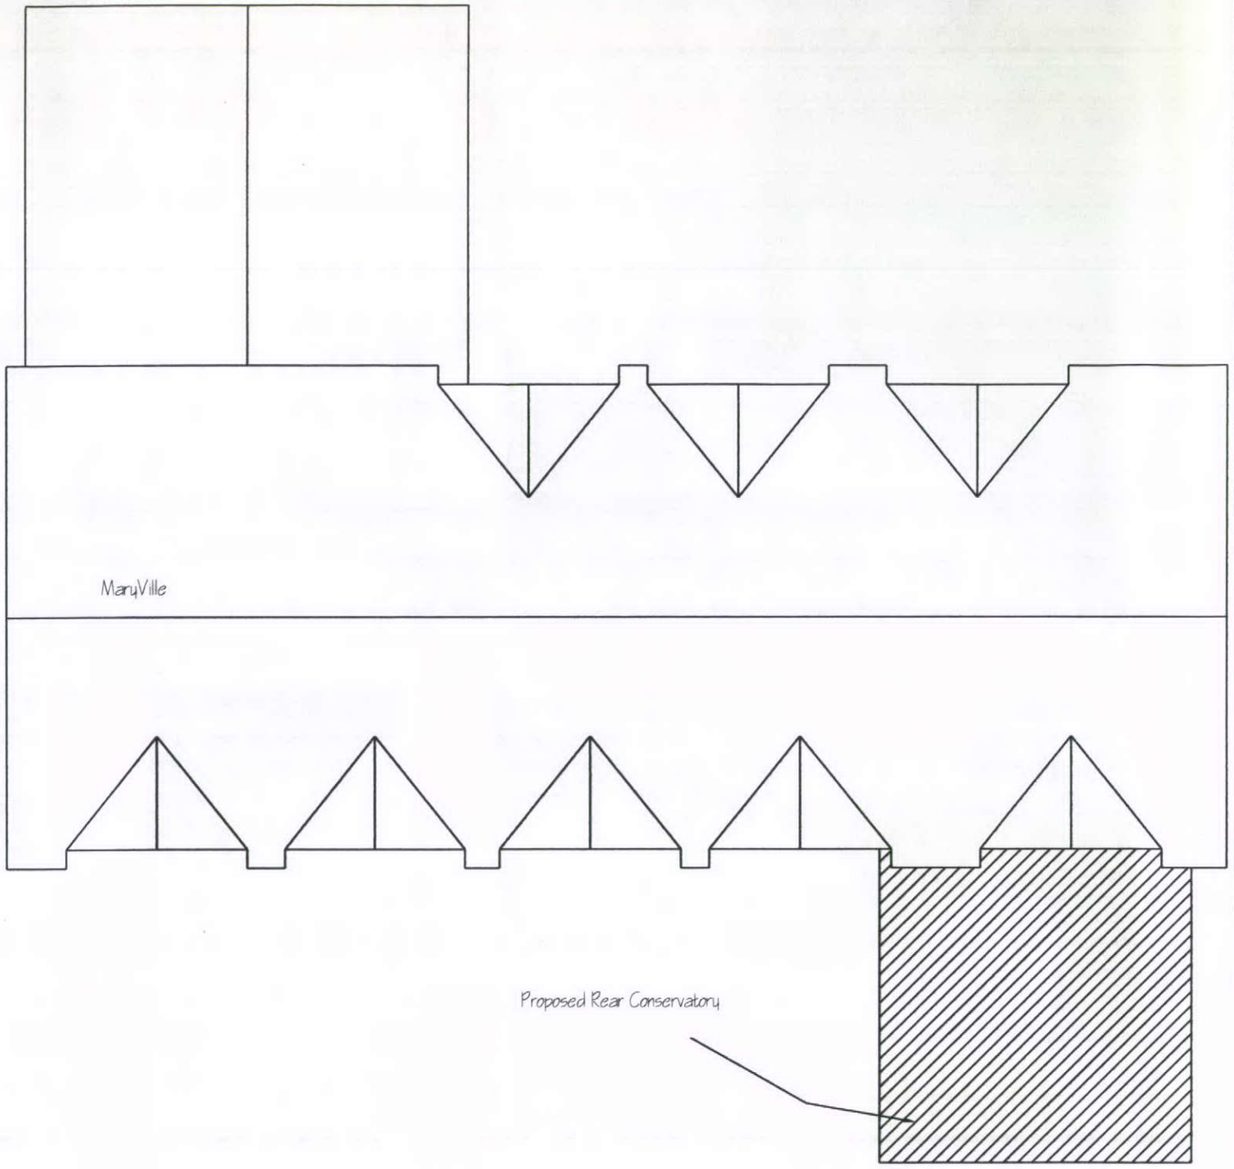

PROPOSED PLAN ELEVATION SCALE 1:100

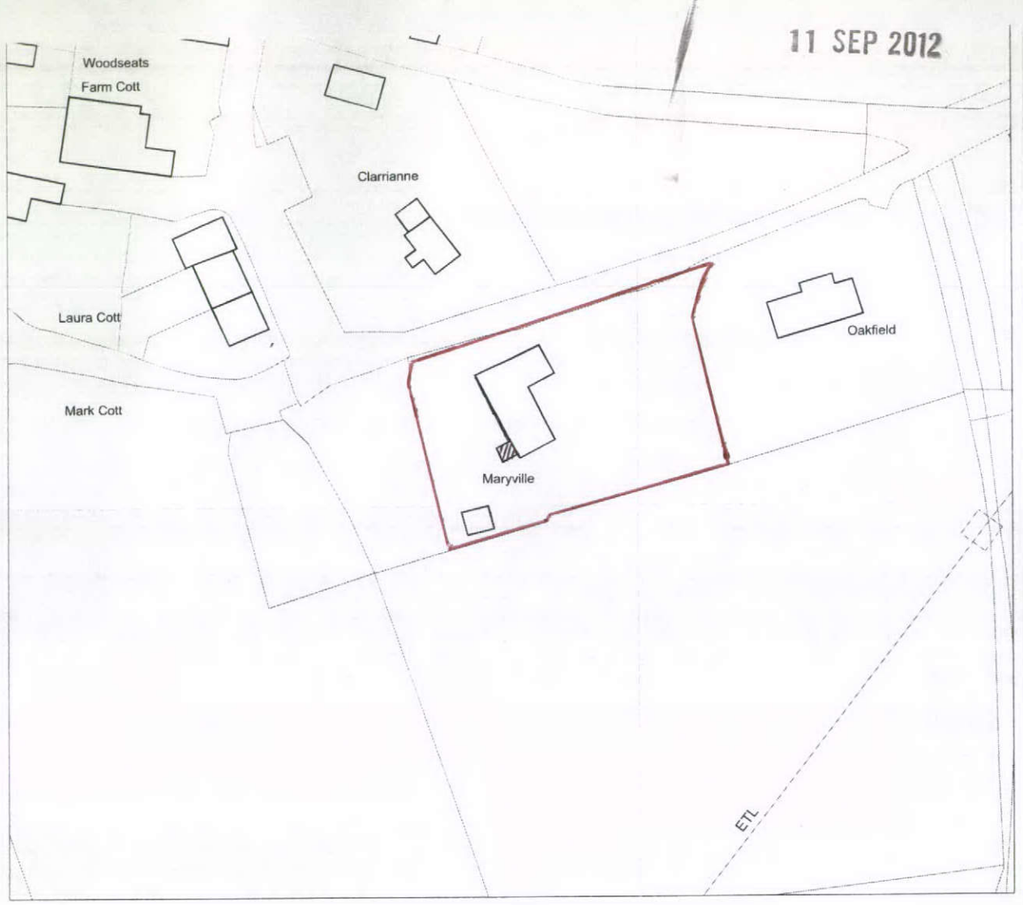

PROPOSED LOCATION PLAN SCALE 1:1250

NOTE
This drawing to be read in conjunction with drawings
AW304, AW305 & AW307

MaryVille, Woodseats Lane, Charlesworth

TITLE	PROPOSED REAR CONSERVATORY SHOWING PROPOSED ELEVATION & PLAN DETAILS
SCALE	1:100 1:1250
DRAWN BY	A.W.
DATE	28/08/12
DRAWING No.	AW306
SHEET	3 OF 4 REV