

HPK/2012/0526
12 SEP 2012


ELEVATION B

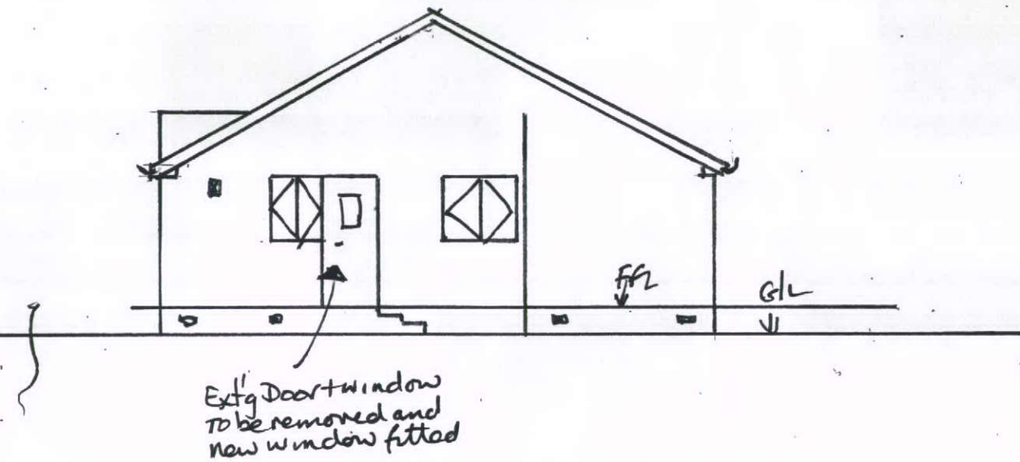

ELEVATION C

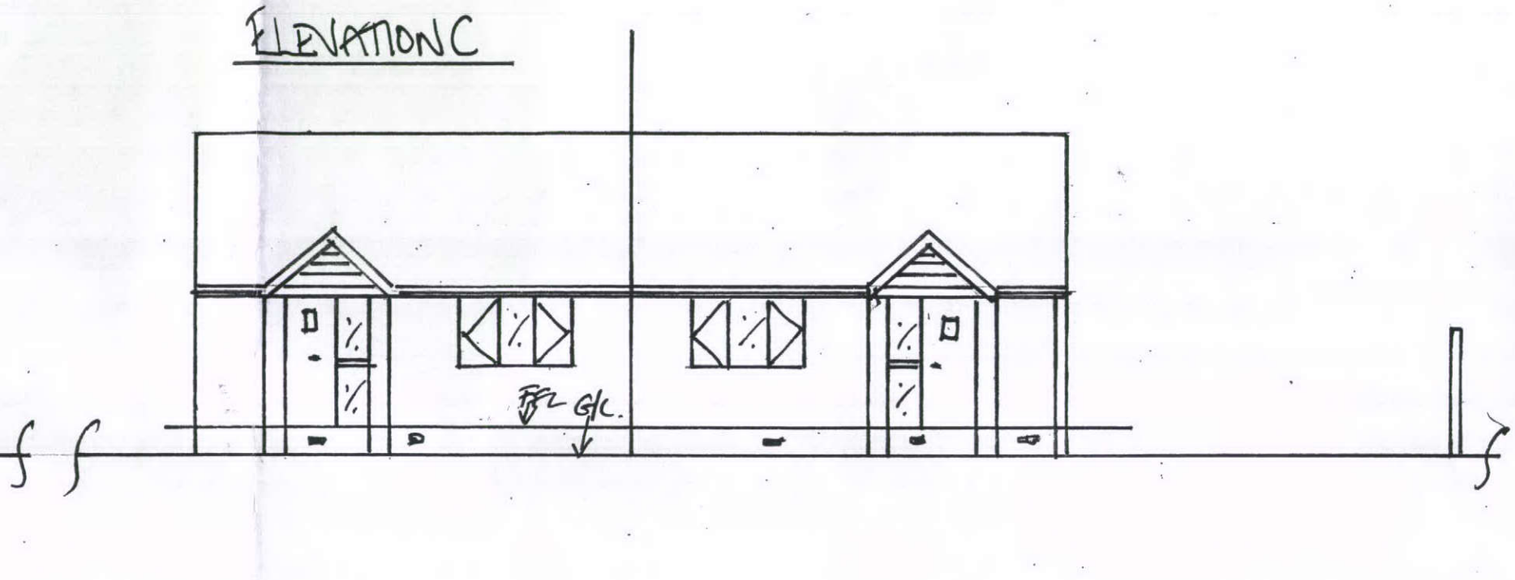

ELEVATION A

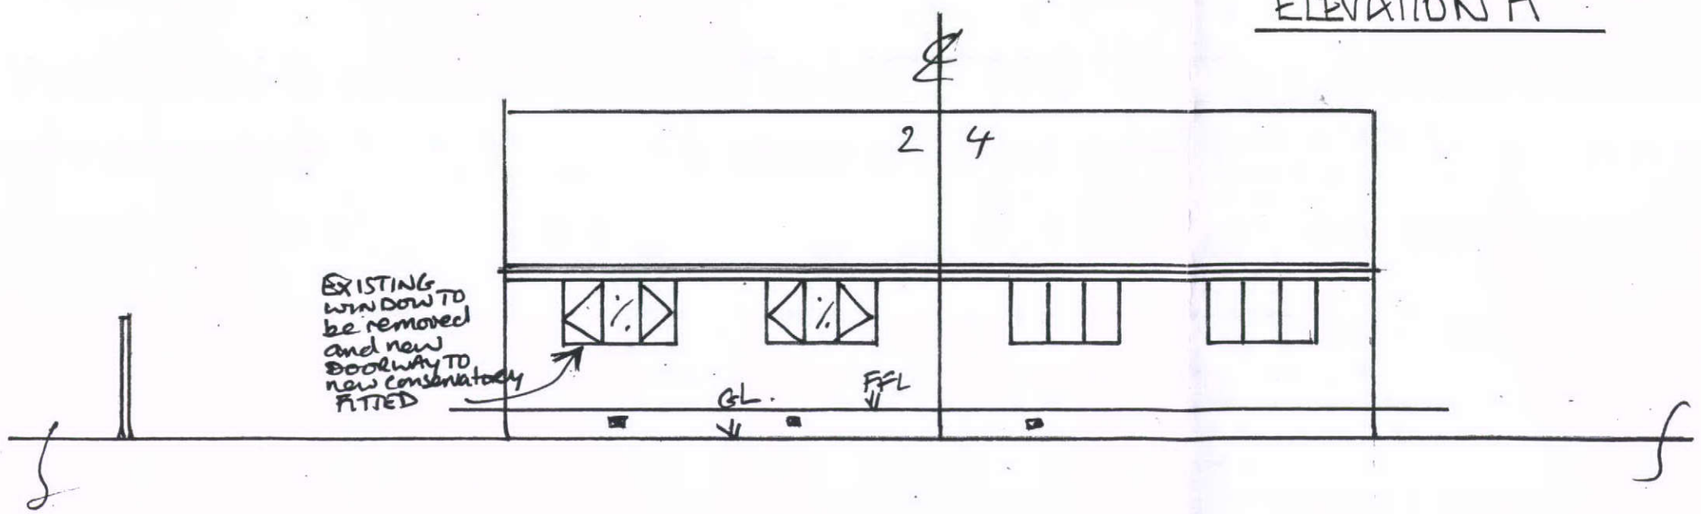

PROPOSAL:	new conservatory + Cloakroom
EXISTING ELEVATIONS A, B + C	
NAME & ADDRESS:	
MR McCLEAN 2 Slant close Shirebrook PARK GLOSSOP	
DATE:	12/9/12
DWG.NO.	MC 2
DRAWN BY:	MC
SCALE:	1:100