HPK/2012/0526
12 SEP 2012

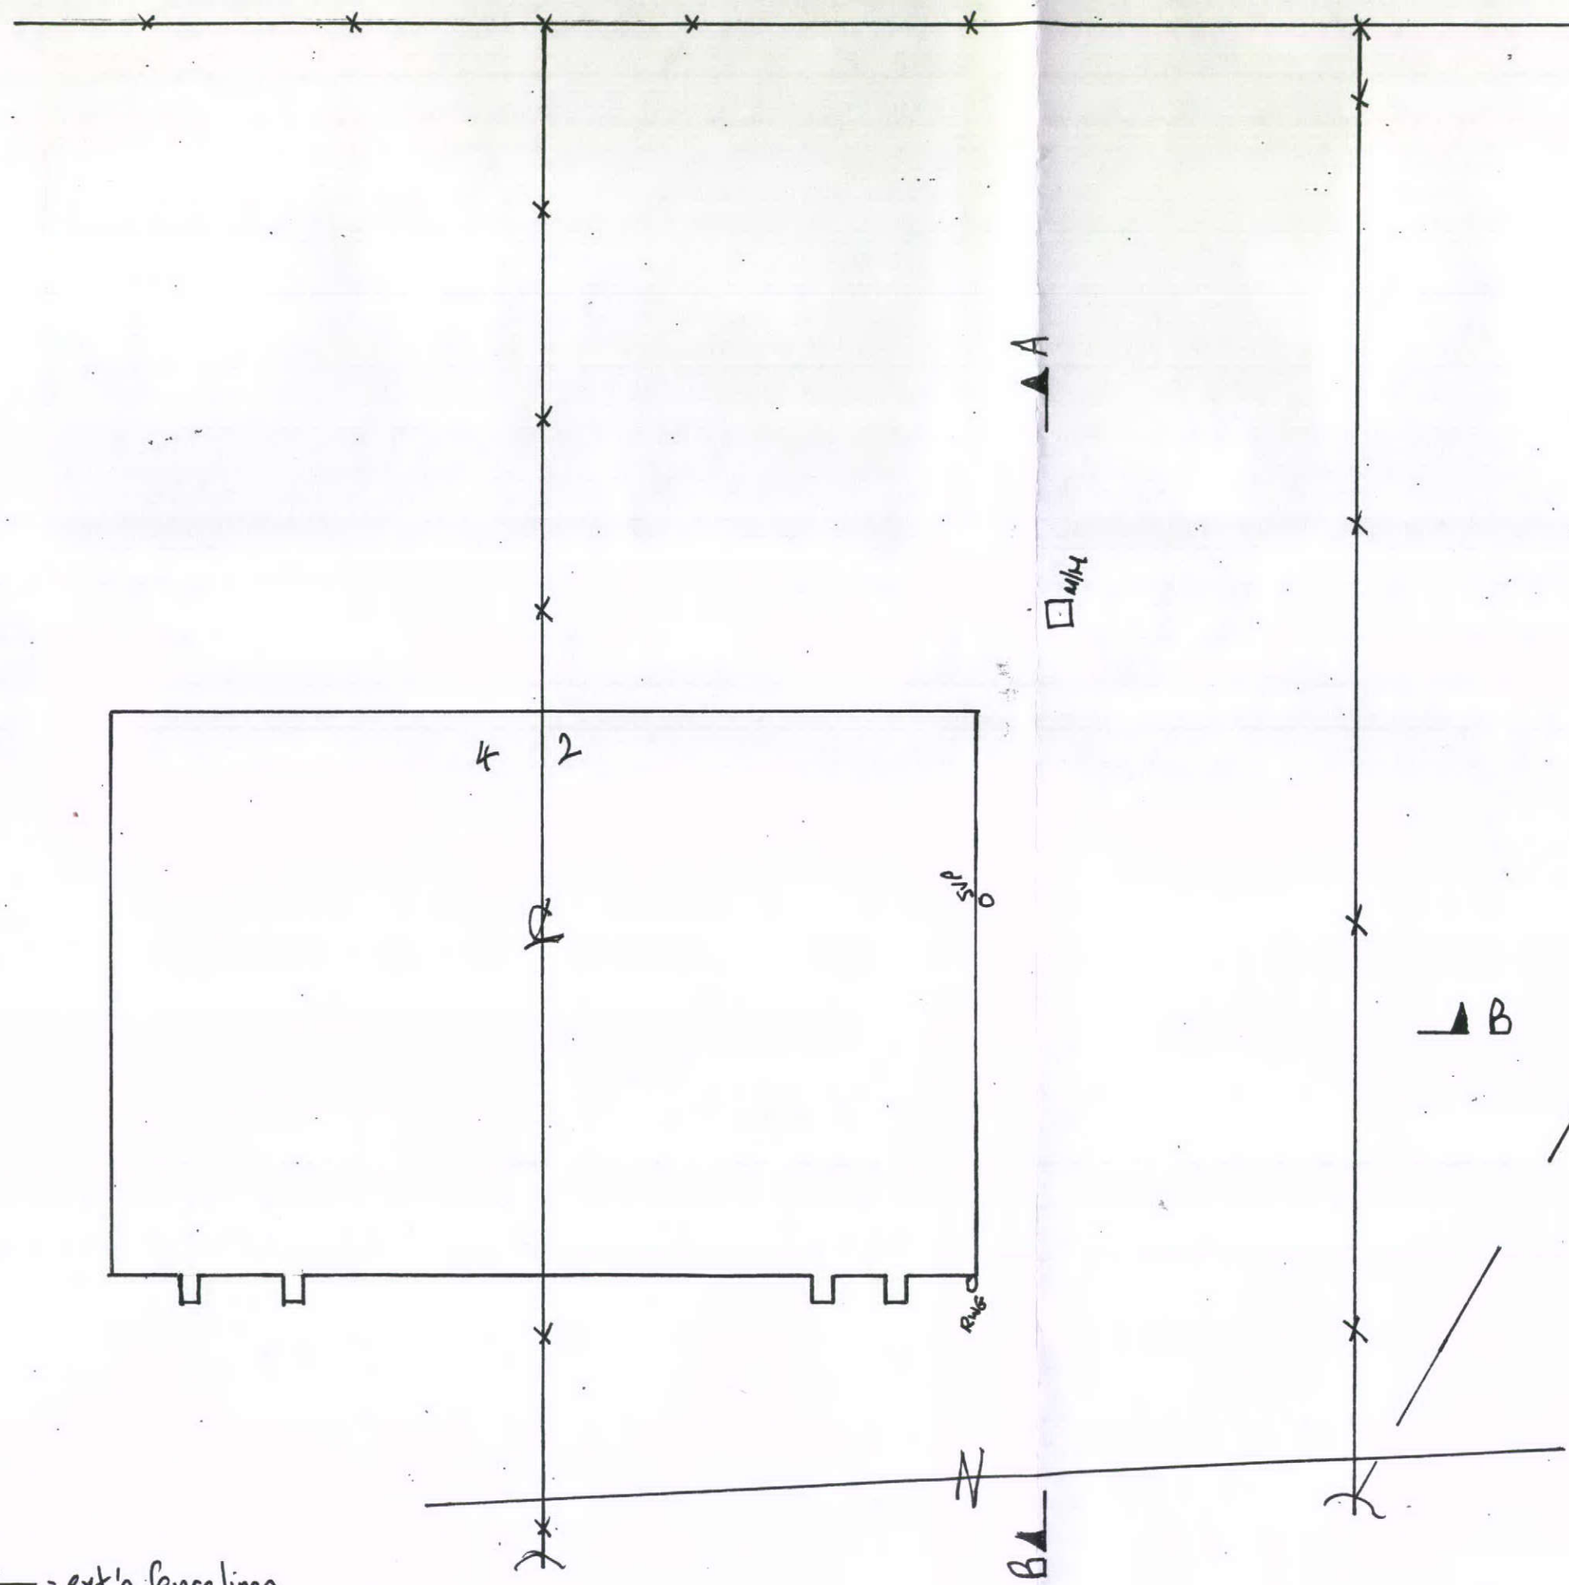



EXISTING
LOCATION PLAN Scale 1:1250

PROPOSAL: new conservatory + cloakroom
EXISTING PLAN + LOCATION Plan
NAME & ADDRESS: MR McClean 2 SLANT CLOSE SHIREBROOK PARK GLOSSOP
DATE: 12/9/12
DWG. NO. MC1
DRAWN BY: MC
SCALE: 1:100 + 1:1250

× × × = ext'g fencelines