

HPK/2012/0526
12 SEP 2012


ELEVATION B

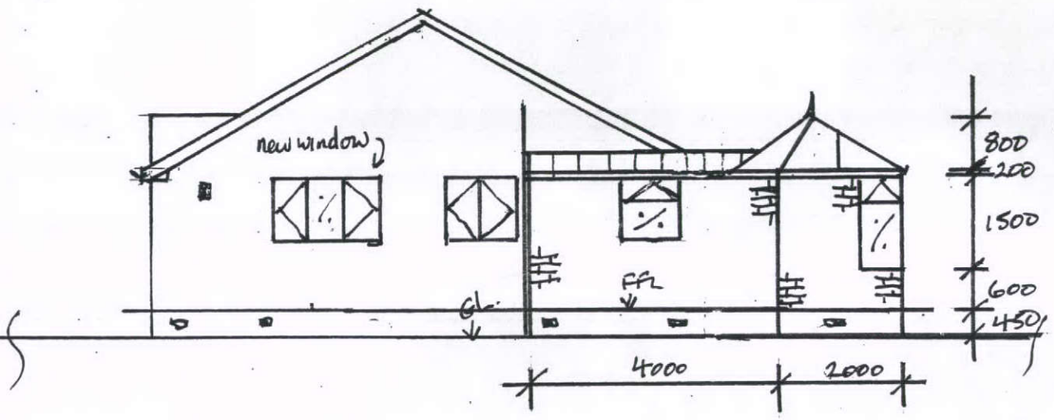

ELEVATION C

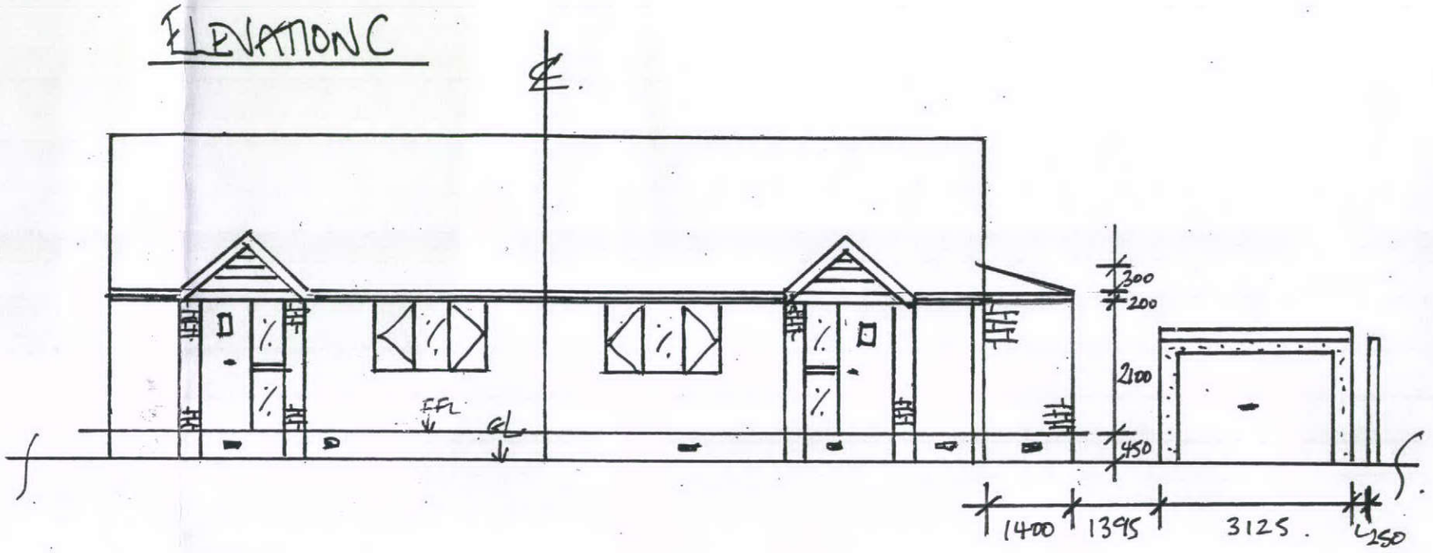

ELEVATION A

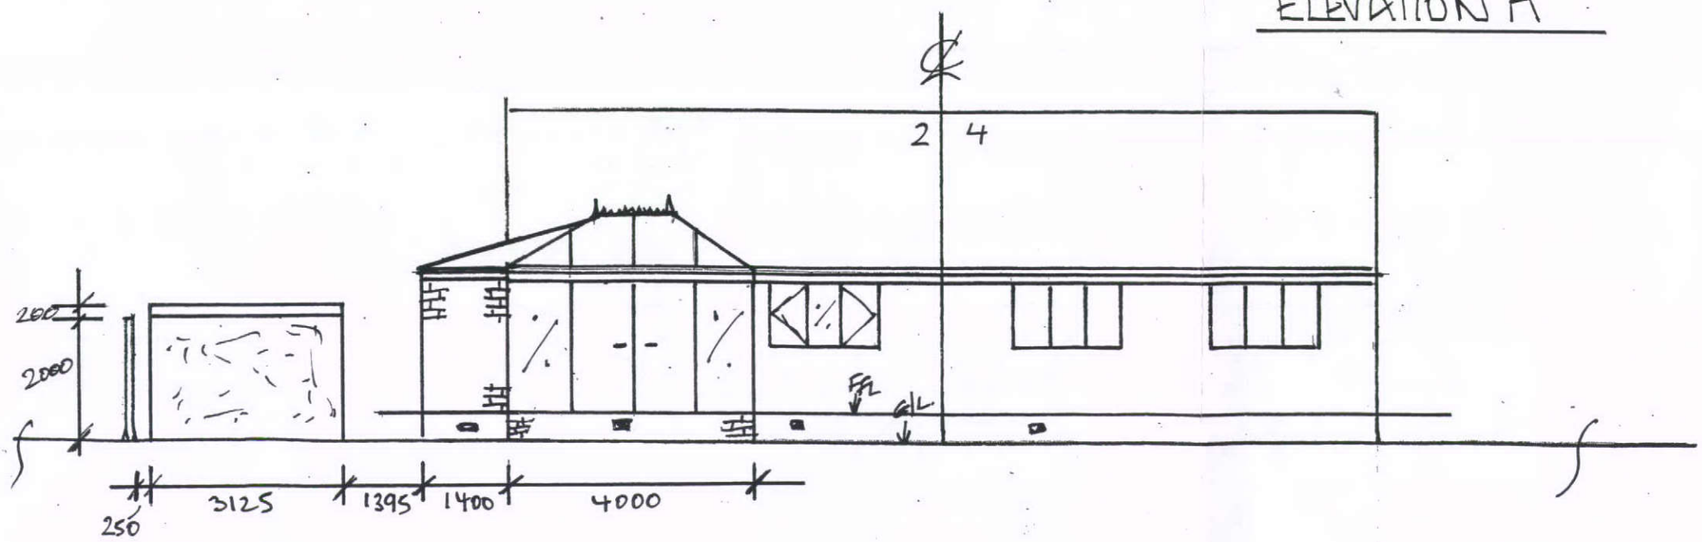

PROPOSAL: new conservatory + Cloakroom	
PROPOSED ELEVATIONS A, B + C	
NAME & ADDRESS:	
MR McCLEAN 2 slant close shirebrook PARK SHEFFIELD	
DATE: 12/9/12	
DWG. NO. MC 4.	
DRAWN BY: MC	
SCALE: 1:100	