

HPK/2012/0526

12 SEP 2012

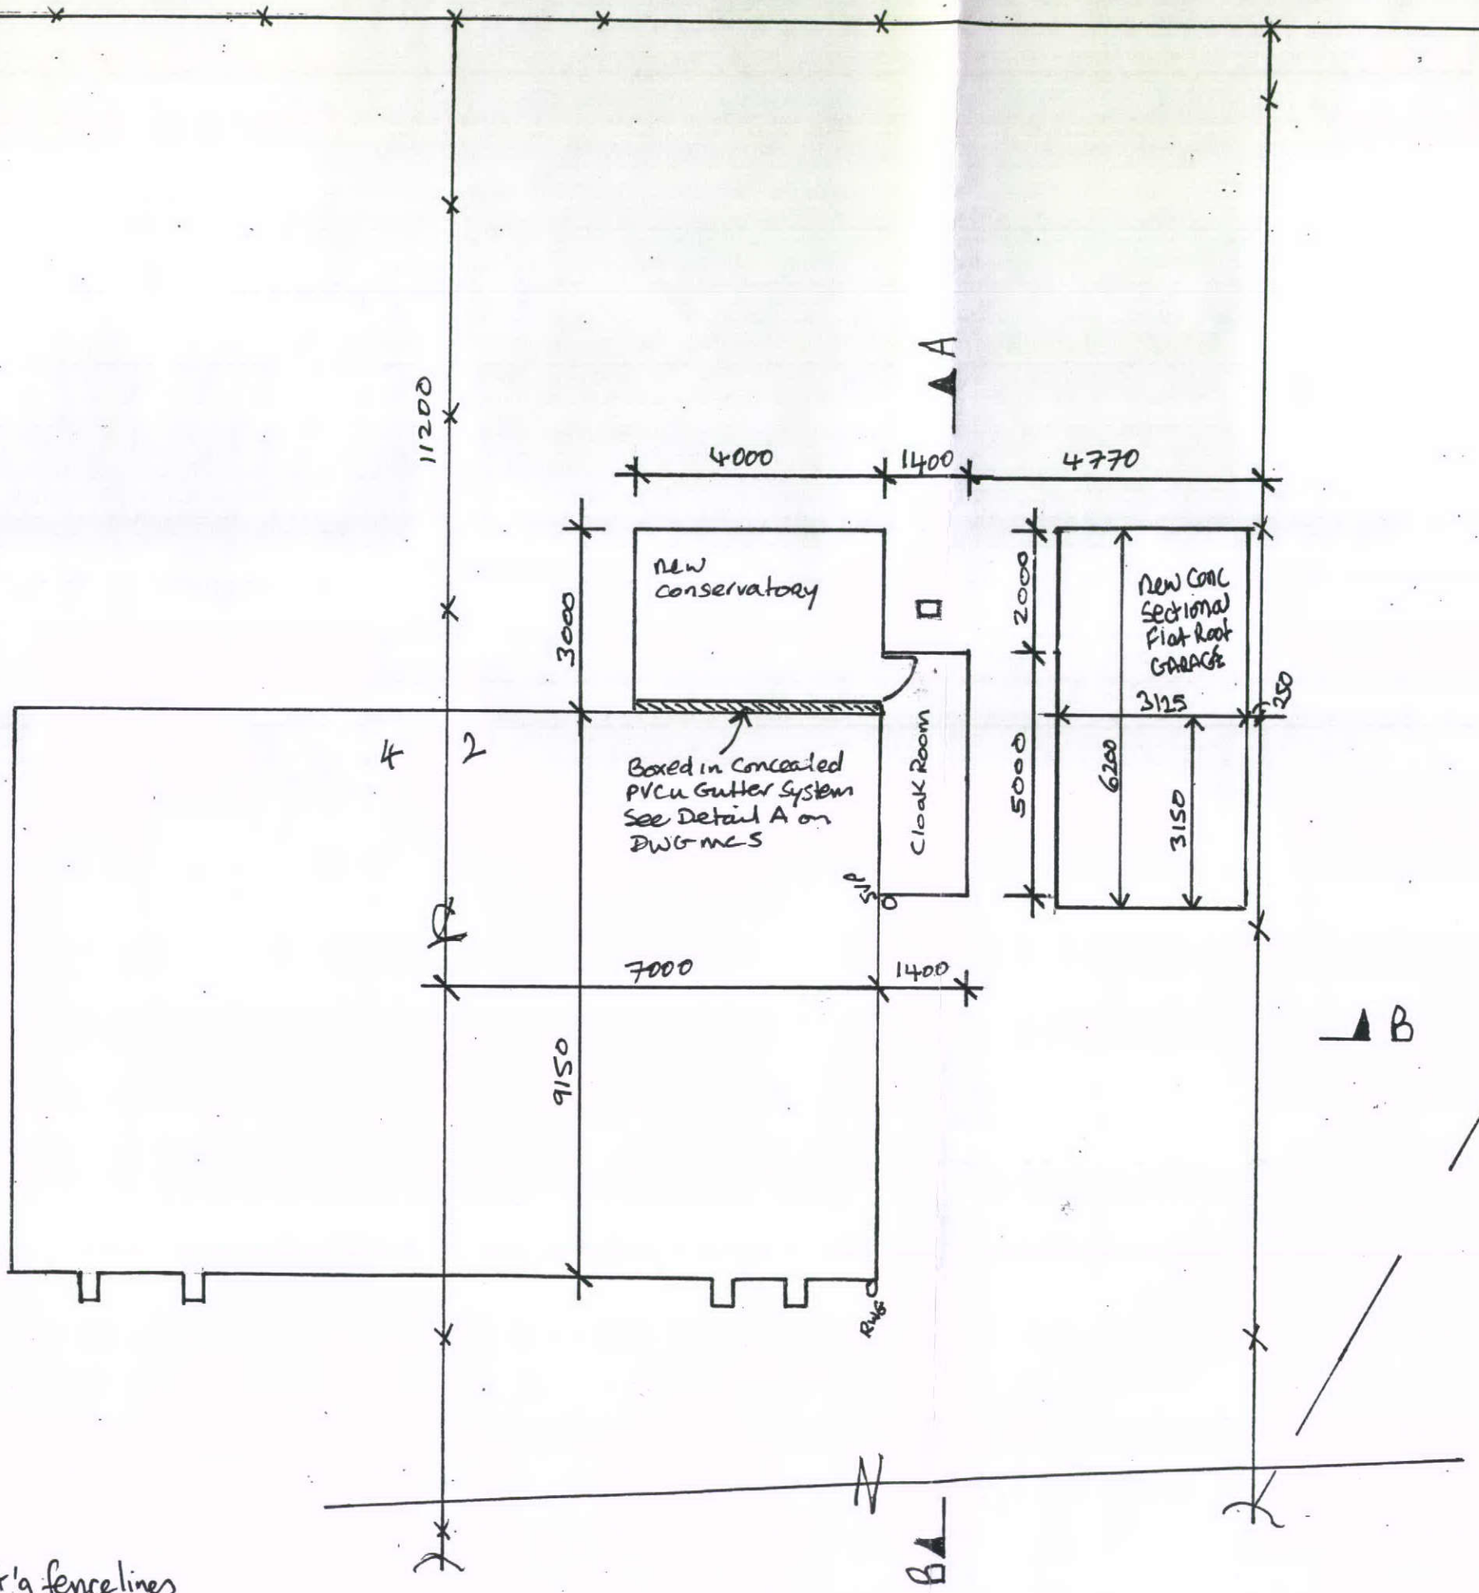

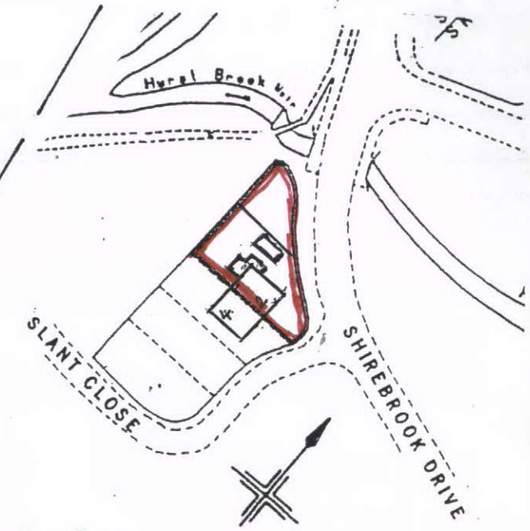

PROPOSED
LOCATION PLAN Scale 1:1250

PROPOSAL:	new conservatory + cloakroom
PROPOSED PLAN + LOCATION Plan	
NAME & ADDRESS:	MR McClean 2 SLANT CLOSE SHIREBROOK PARK GLOSSOP
DATE:	12/9/12
DWG. NO.	MC 3
DRAWN BY:	MC
SCALE:	1:100 + 1:1250