

All dimensions shall be verified by the contractor on site prior to work commencing.

Do not scale from this drawing. Only work to written dimensions


This drawing is the property of Robert Sheard and copyright is reserved by him. The drawing is not to be copied or disclosed by or to any unauthorised persons without prior written consent.

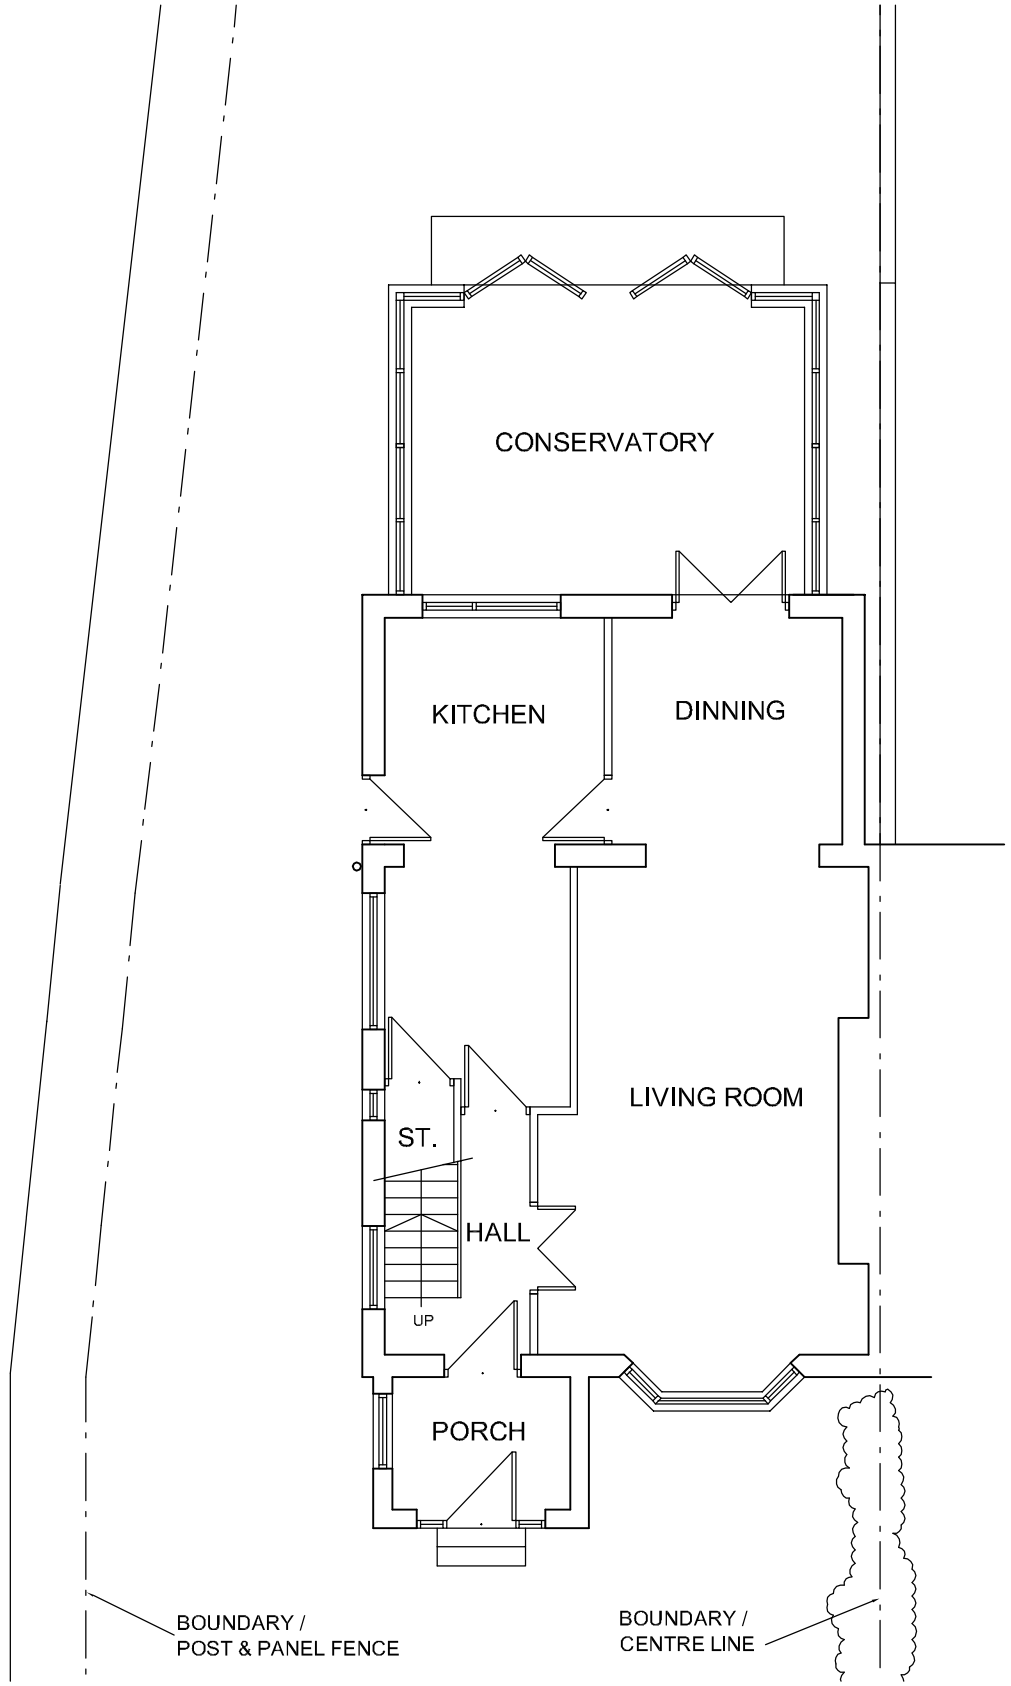

EXISTING GROUND FLOOR

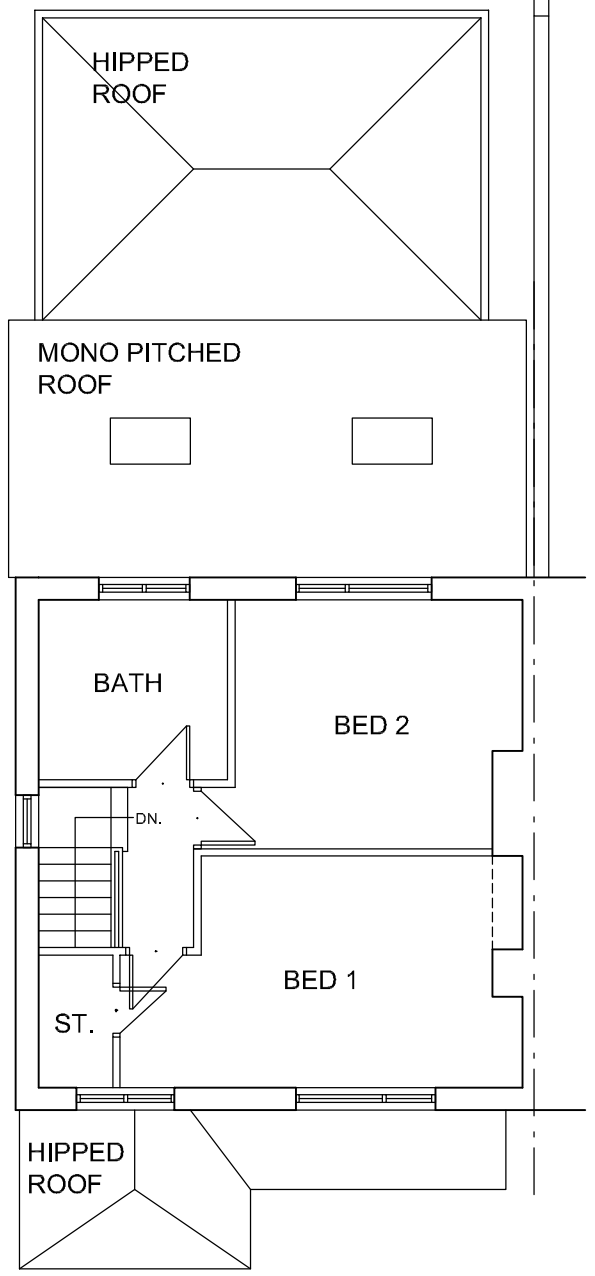

EXISTING FIRST FLOOR

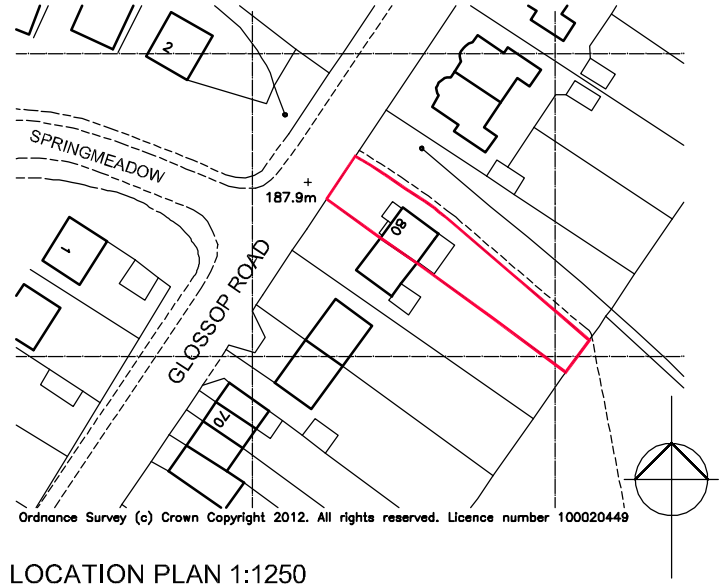

LOCATION PLAN 1:1250

STATUS : **PLANNING**

REV	ITEM	date	by

ROB SHEARD
ARCHITECTURAL DRAFTING SERVICE
tel. 01457 865489
mob. 07733098362
email. robbysheard@aol.com

Client: Mr Mike Street
80 Glossop Rd
Charlesworth, Glossop
SK13 5HB

Project : Proposed single storey extension to existing dwelling including new garage

Title: EXISTING PLANS & LOCATION PLAN

Scale: 1: 100/ 1250 @ A3	Drawn by: RS
Date: Aug 2012	Checked by:
Drawing no: RS12/12 L-OO1	Revision: