
HPK/2012/0535

PROPOSED MANEGE AT CADSTER BARN, CHAPEL ROAD, WHALEY BRIDGE.

John F. Lomas. M.R.I.C.S., M.B.Eng
Rothbury
Chapel Road
Hayfield
High Peak SK22 2JF
Tel. 01663 745186

drg no 12·9/1
17 SEP/2012

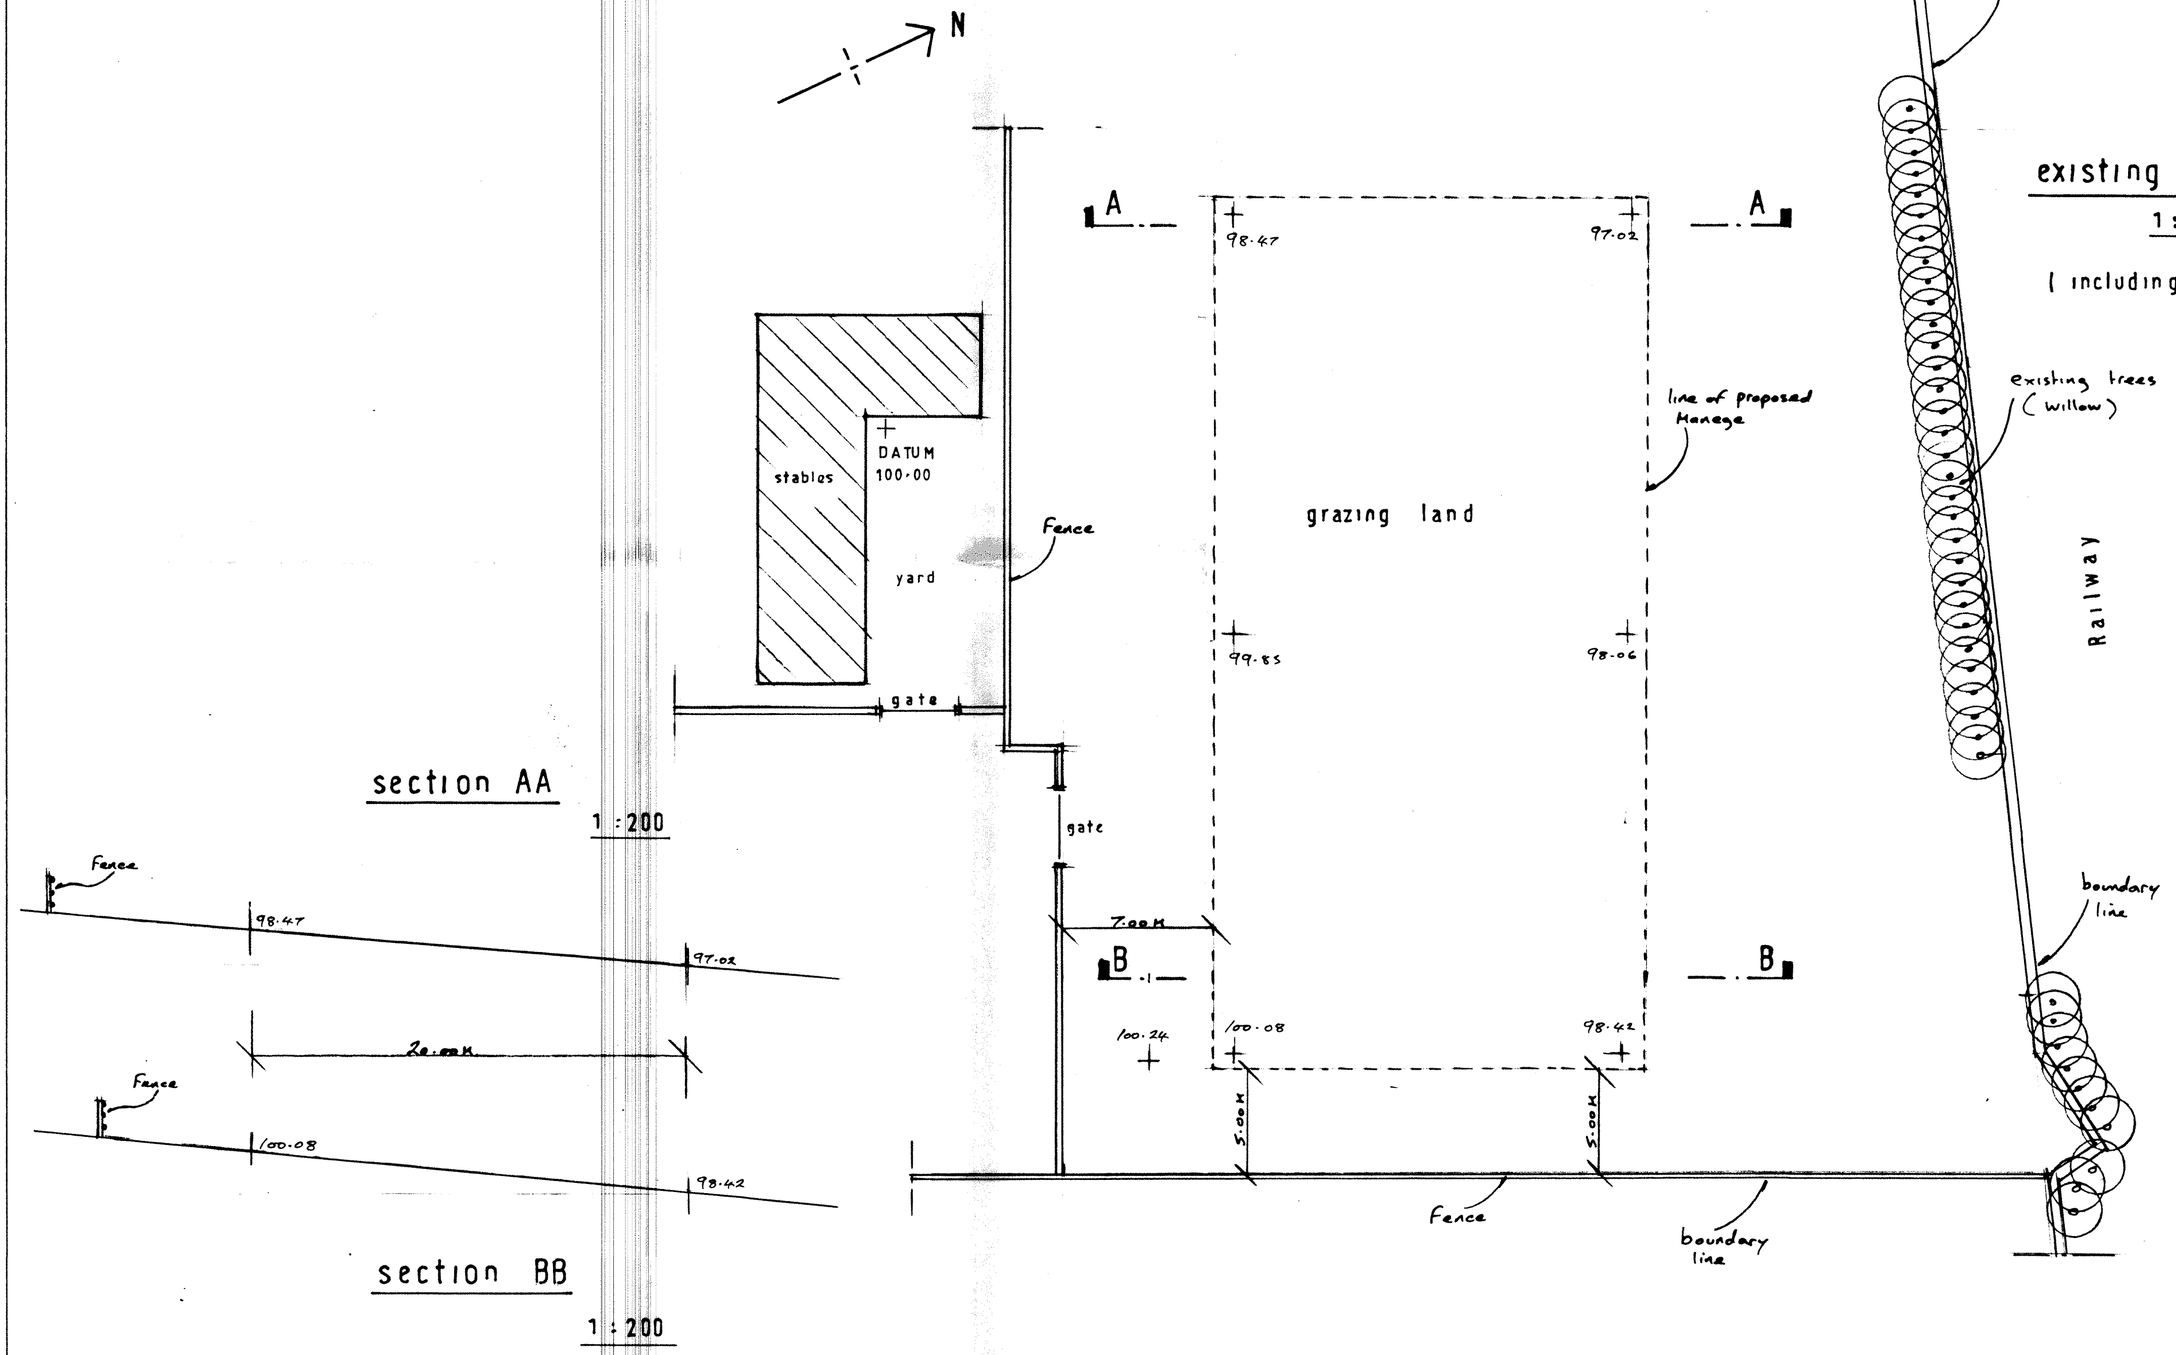

existing site plan

1 : 200

(including levels)

section AA

1 : 200

section BB

1 : 200