East Elevation



South



West




Notes

Jennings Design Associates take no responsibility for any dimensions obtained by scaling from this drawing. If no dimension is shown the recipient must ascertain the dimension specifically from the Architect or by site measurement. Supplying this drawing in digital form is solely for convenience and no reliance may be placed on digital data. All data must be checked against hard copy. Dimensions must be checked on site. Any discrepancies must be reported to the Architect immediately. This drawing is copyright of Jennings Design Associates

N

North

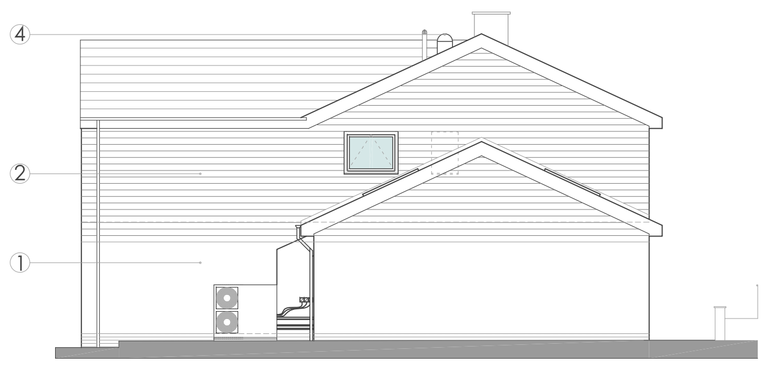


LEGEND

1. Insulated Render	4. Sun Tube Collector
2. Insulated Wooden Cladding	5. Patio Doors
3. Velux Rooflight	6. Bi-folding Doors
	7. Flat Roof Canopy

Site Plan 1:500



Ordnance Survey, (c) Crown Copyright 2012. All rights rese

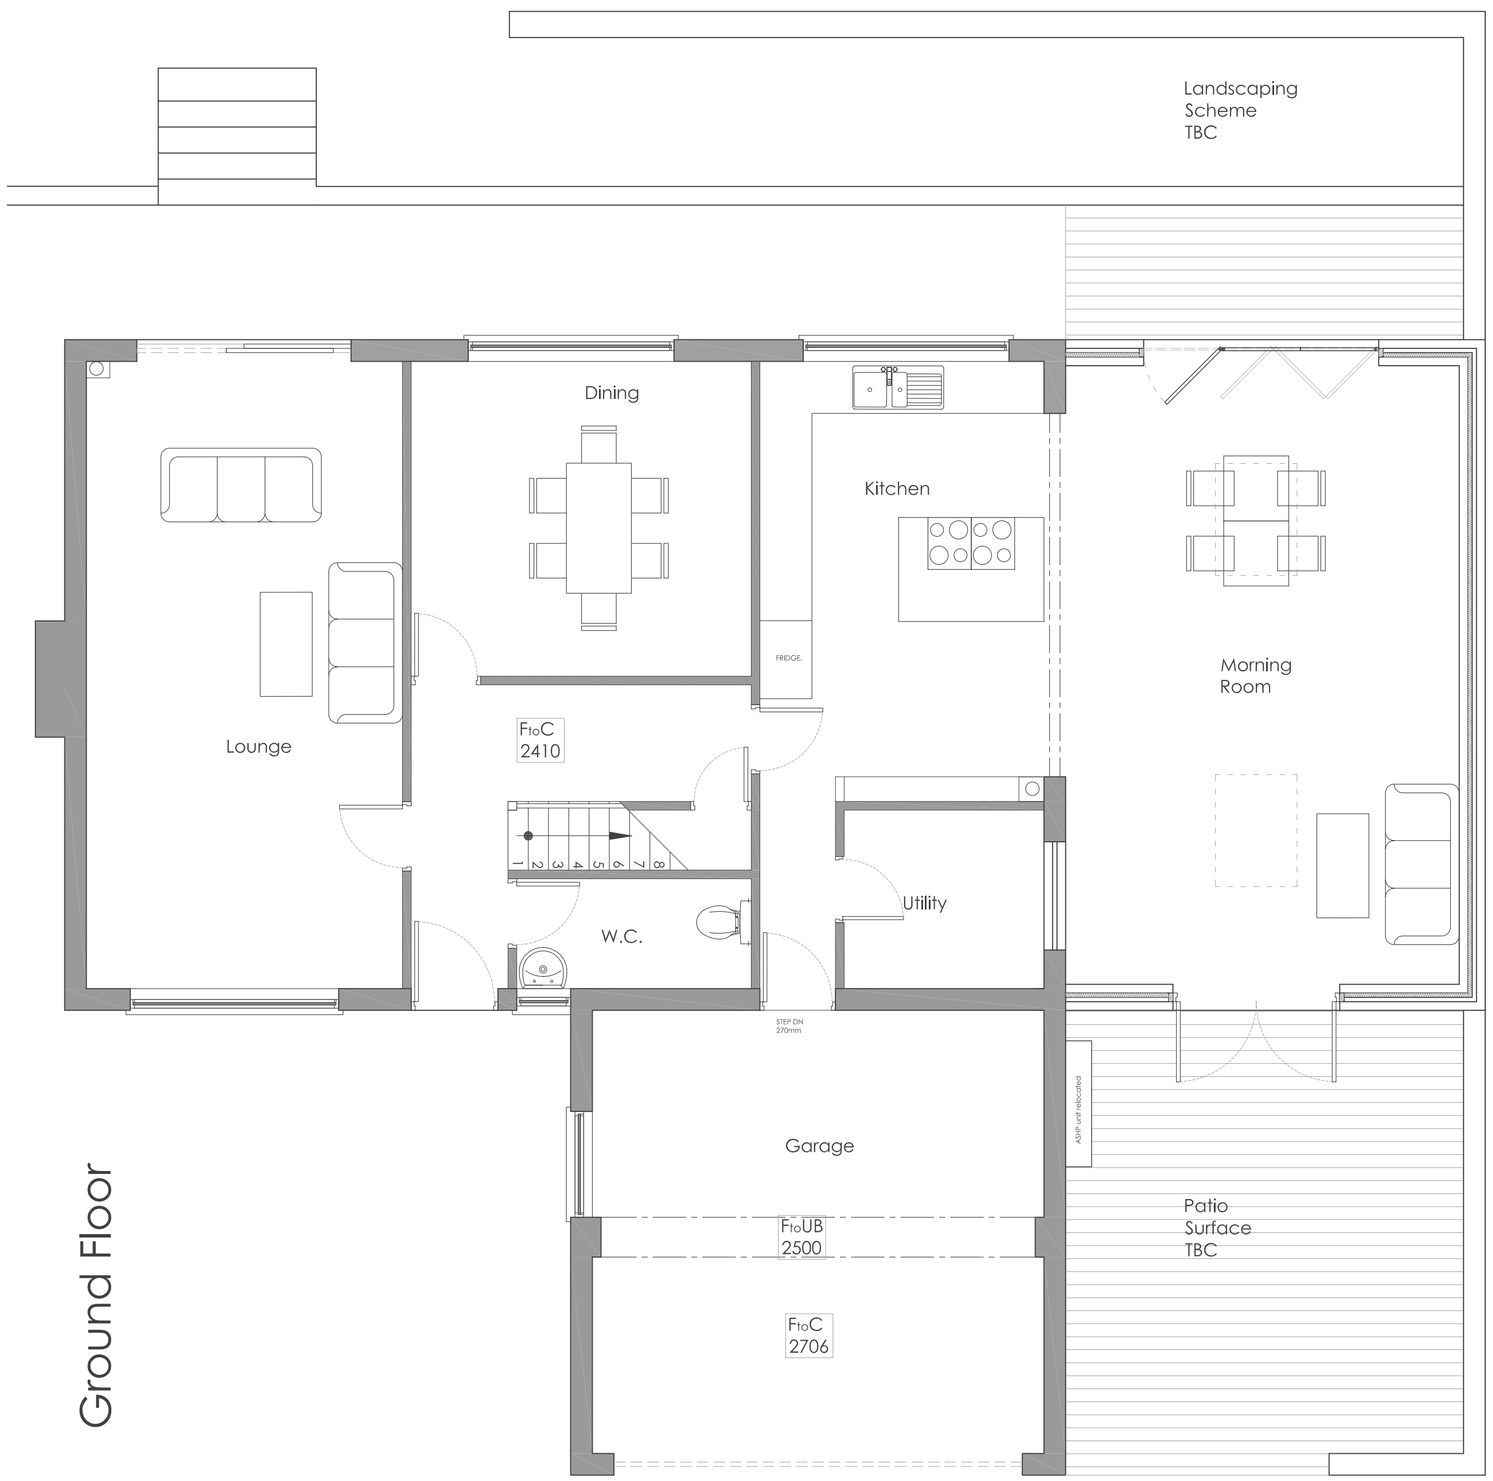

Ground Floor



First Floor

Rev	Description	Date	By
-	-	-	-

Jennings Design Associates

Architects

Architects Designers Project Managers

The Warehouse, Saxon Street, Denton, Manchester M34 3DS

T: 0161 336 5011 F: 0161 320 0512 E: jda@jda-architects.com

35 Park Crescent, Glossop. SK13 7BQ

Single Storey Side Extension

Proposed

Drawing Number	Rev	Scale:	@ original size	Date:
699 -P- 02	-	1:50/100	A1	18/06/12
		Drawn by: CM		Checked By: BJ

Pr	Preliminary	C	Contract
P	Planning	Cn	Construction
Br	Building Regs	As	As Built
T	Tender	Sk	Sketch

Scale 1:50

Scale 1:100

Z:\699 - Park Crescent\Drawings\sheets\Proposed.dwg