NMA/2012/0039

HIGH PEAK BOROUGH COUNCIL
GLOSSOP SITE
RECEIVED
2 SEP 2012

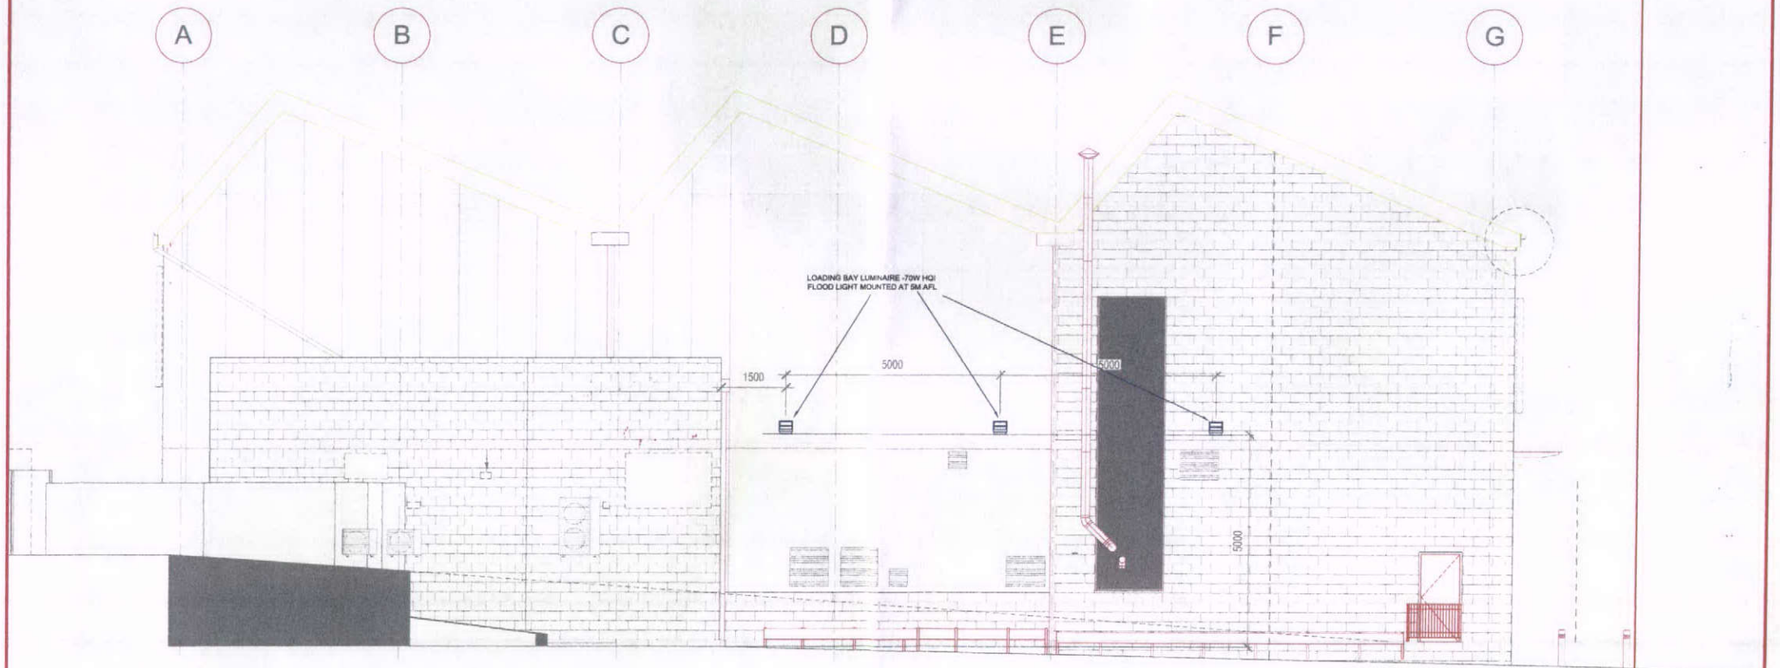

AC Engineers
Mechanical/Electrical Engineering Design

Air Conditioning Engineers Ltd.,
Unit 7, 980 Industrial Estate,
Kings Coughton, Alcester,
Warwickshire, B49 5QG
TEL: 01789-763999 FAX: 01789-400999
Email: engineers@acegroup.co.uk

CLIENT: WATES		DRAWN: JAH	CHECKED: CLG
PROJECT: M&S GLOSSOP		SCALE: 1:50@A1	DATE: 19/09/2012
TITLE: GROUND FLOOR FLUE DRAWING		STATUS: PROPOSED	
		Dwg No: E5584	Rev: 10
Project No: Q0038-GSP001	Discipline: M		