NMA/2012/0039

HIGH PEAK BOROUGH COUNCIL
GLOSSOP OFFICE
RECEIVED
2 SEP 2012
FILE REF
REPLY REQUIRED

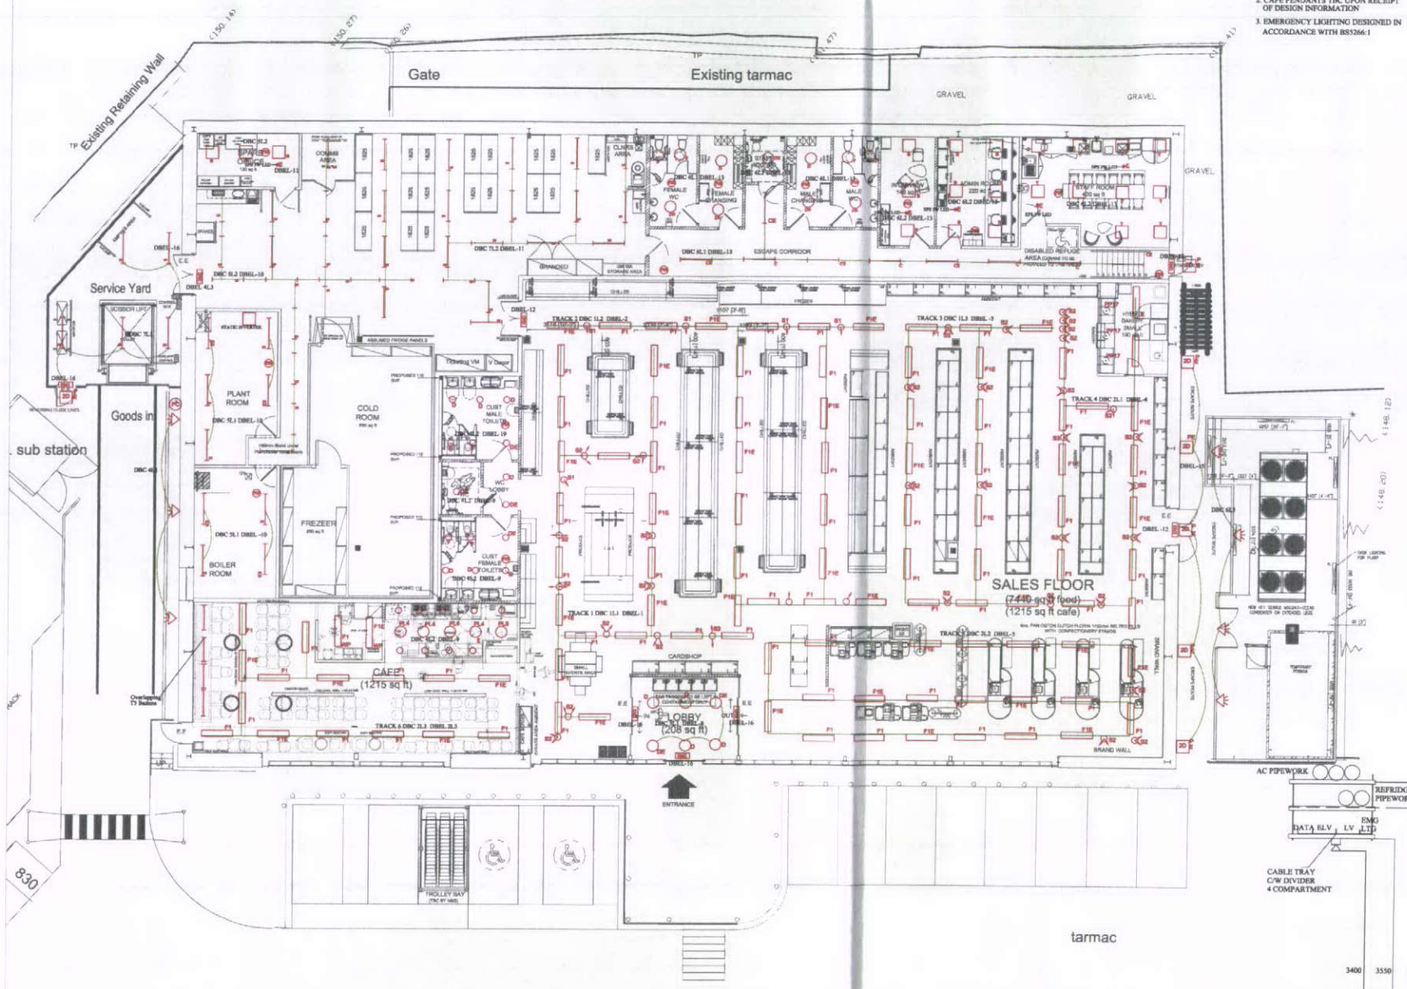

NOTE:
1. EMERGENCY LIGHTING CIRCUITS WIRED IN FP200 ENHANCED WHITE SHEATH.
2. CAFE PENDANTS TBC UPON RECEIPT OF DESIGN INFORMATION
3. EMERGENCY LIGHTING DESIGNED IN ACCORDANCE WITH BS5266:1

LEGEND

- EMERGENCY EXIT SIGN 8W T8
- 8W WEATHERPROOF EMERGENCE BULKHEAD BM4
- 600x600 1 x 55W T5 RECESSED MODULAR
- 600x600 4 x 14W T5 RECESSED MODULAR
- 70W SON FLOODLIGHT C/W PHOTOCELL
- 1x49W TRACK MOUNTED T5 FLUORESCENT LUMINAIRE WITH LOW BRIGHTNESS LOUVRE & TRANSLUCENT HOUSING
- EMERGENCY VERSION OF ABOVE CONECTED TO STATIC INVERTER
- 1x49W TRACK MOUNTED T5 FLOURESCENT LUMINAIRE WITH WALL WASH LOUVRE
- EMERGENCY VERSION OF ABOVE CONECTED TO STATIC INVERTER
- DENOTES WATERPROOF
- 20W CDMT METAL HALIDE ADJUSTABLE SPOTLIGHT
- 20W TWIN CDMT METAL HALIDE ADJUSTABLE SPOTLIGHT
- SWITCH
- DENOTES KEY SWITCH FOR EMERGENCY LIGHTING
- PP9 PENDANT LUMINAIRE 1x10W
- RECESSED DOWNLIGHT
- 2DE LUMINAIRE 2D 28W IP65 WALL MOUNTED FLUORESCENT
- PROXIMITY DETECTOR
- PHOTOCELL
- PP17 BAKERY PENDENT FREE ISSUE BY CLIENT
- LED RECESSED DOWNLIGHT CONNECTED TO STATIC INVERTER
- 1 X 32W RECESSED DOWNLIGHT
- 1 X 18W RECESSED DOWNLIGHT
- 1 X 49W T5 SURFACE FLUORESCENT
- 1 X 49W T5 IP65 FLUORESCENT C/W INTEGRAL PIR
- 1 X 49W T5 FLUORESCENT C/W METAL REFLECTOR

REV	DATE	DESCRIPTION
D	07-08-12	Revised to Construction
C	26-06-12	Revised to new plan
B	22-05-12	Revised to SDS Comments
A	03-05-12	Revised to latest plan

Status: CONSTRUCTION

eco-1
Eco-1 Electrical Solutions Ltd.
Wharf Approach, Aldridge, Walsall WS9 8BX.
tel: 01922 214007

wates retail

Client: M&S

Project: SIMPLY FOOD GLOSSOP

Title: LIGHTING LAYOUT

Scale:	Date:	Drawn:
1:100@A1	30.03.12	PRS

Drawing No: EC0-1-02 Rev: D