HPK/2012/0544

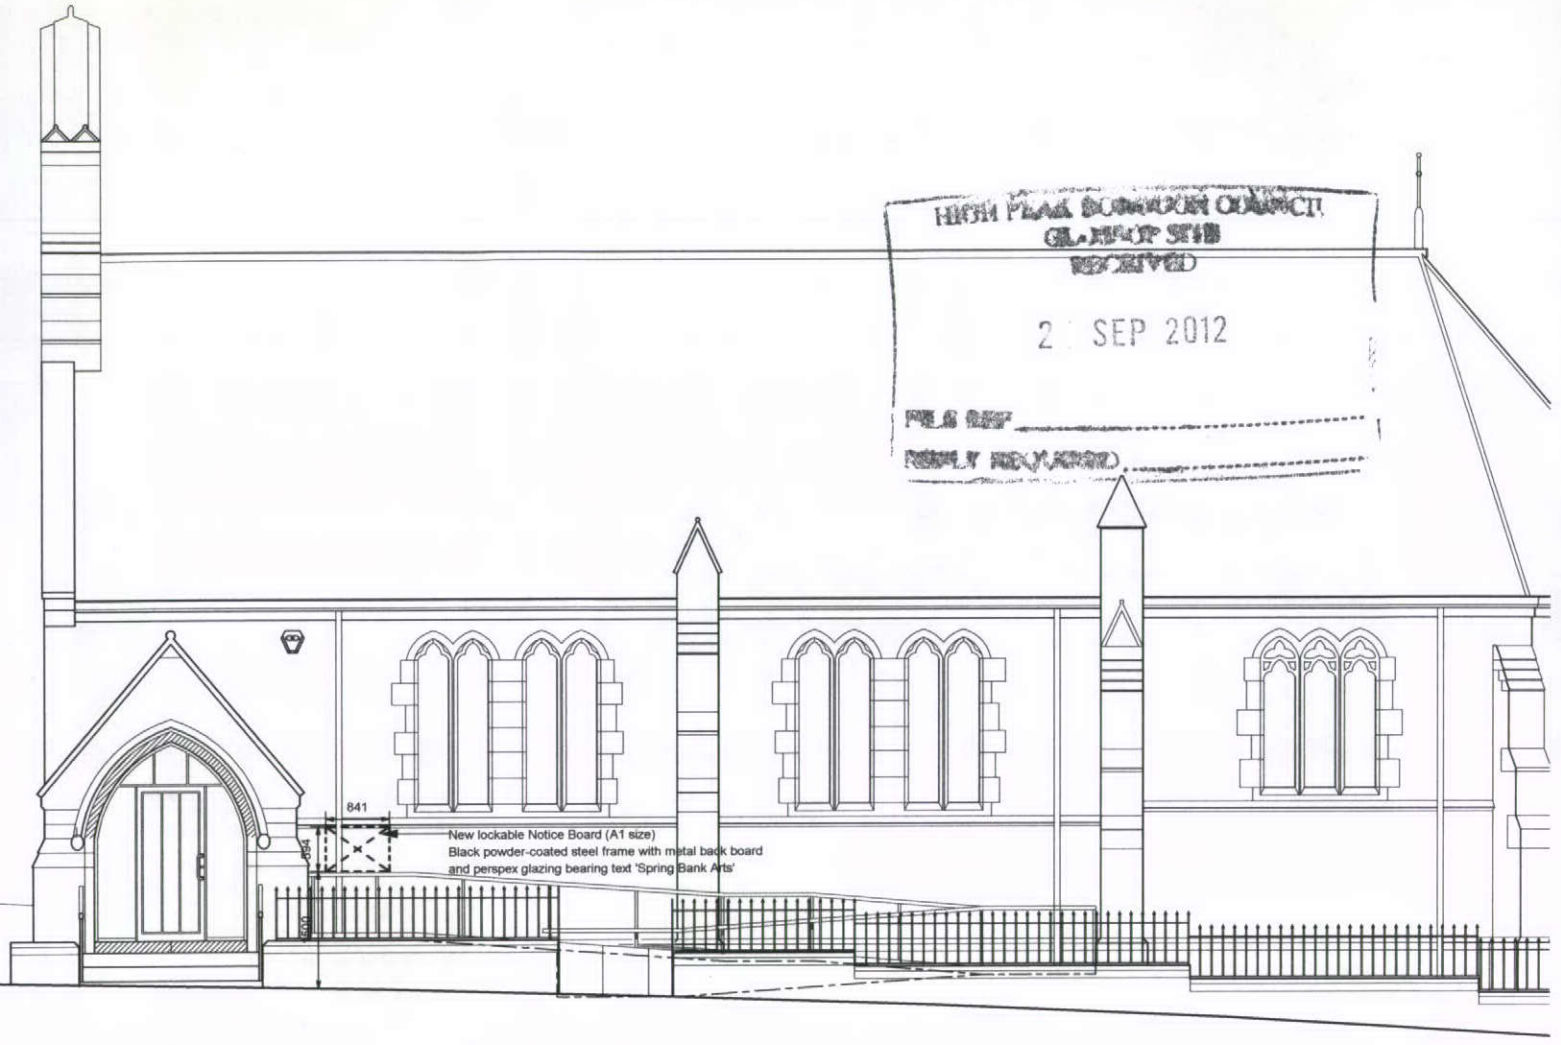

HIGH PEAK BOROUGH COUNCIL
GLOSSOP STH
RECEIVED
2 SEP 2012
FILE REF
REPLY REQUIRED

EAST ELEVATION as PROPOSED

Do not scale from this drawing.
All dimensions to be checked on site by contractor prior to construction.

Client	Description			Job No	2134
St James Preservation Trust	Spring Bank Road Elevation indicating new A1 Notice Board (Non-illuminated and free-standing)			Drg No	DT1
Job	Drawn	Date	Scale	Rev.	-
St James the Less, New Mills	CD	01/08/2012	1:100		

Bernard Taylor Partnership Ltd.
Architects
ELIZABETH HOUSE, 486 DIDSBURY ROAD, HEATON MERSEY
STOCKPORT, CHESHIRE, SK4 3BS
Tel: 0161-443 1221
Fax: 0161-442 1672
E-mail: Info@BernardTaylor.co.uk