NOTES:

1. DO NOT SCALE FROM THIS DRAWING. USE FIGURED DIMENSIONS ONLY.
2. ALL DIMENSIONS ARE IN MILLIMETERS UNLESS STATED OTHERWISE.
3. THE CONTRACTOR IS TO CHECK DRAWINGS AND TO VERIFY ALL DIMENSIONS ON SITE BEFORE COMMENCING ANY WORK OR MAKING ANY SHOP DRAWINGS. ANY DISCREPANCIES ARE TO BE NOTIFIED TO **BNP PARIBAS REAL ESTATE IMMEDIATELY.**
4. THIS DRAWING IS THE PROPERTY OF **BNP PARIBAS REAL ESTATE**. COPYRIGHT IS RESERVED BY THEM AND THE DRAWING IS ISSUED ON THE CONDITION THAT IT IS NOT COPIED, REPRODUCED, RETAINED OR DISCLOSED TO ANY UNAUTHORISED PERSON, EITHER WHOLLY OR IN PART, WITHOUT THE CONSENT IN WRITING OF **BNP PARIBAS REAL ESTATE** .
5. ALL WORK IS TO BE CARRIED OUT IN ACCORDANCE WITH THE CURRENT BUILDING REGULATIONS AND ALL ASSOCIATED BRITISH STANDARDS.
6. ALL WORKS ARE SUBJECT TO STATUTORY APPROVALS AND DETAILED SITE SURVEYS.

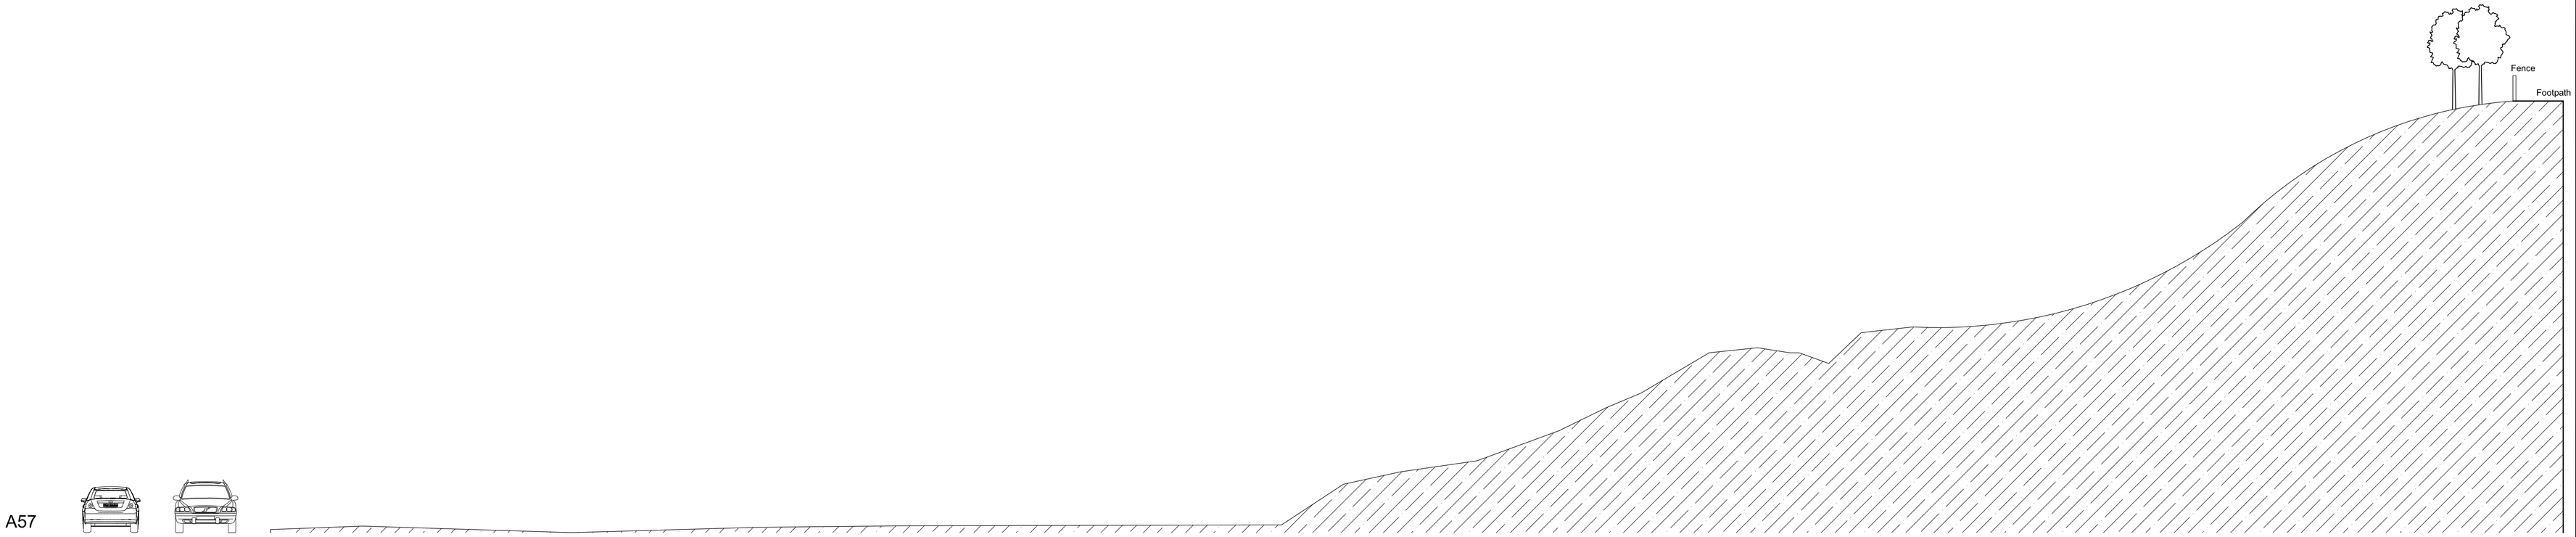


PURPOSE OF DRAWING:
PRELIMINARY

CLIENT NAME:
Tornillo Homes

PROJECT NAME:
Woolley Bridge
Hadfield

DWG TITLE:
Site section
As existing

DWG REF: DRV/FILEDIRECTORY/FILENAME/.DWG

| | | | |
|---|---|---|---|
| DWG NO: | WB000005 | REVISION: | - |
| SCALE: | 1:100 @ A1 | DATE CREATED: | 25/07/12 |
| DRAWN BY: | BJS | CHECKED BY: | - |

BNP PARIBAS REAL ESTATE

1ST FLOOR
FOUNTAIN PRECINCT
BALM GREEN
SHEFFIELD S1 2JA

TEL: +44 (0) 114 263 9200

Web: realestate.bnpparibas.co.uk