Copyright Spencer Signs Ltd. 2012

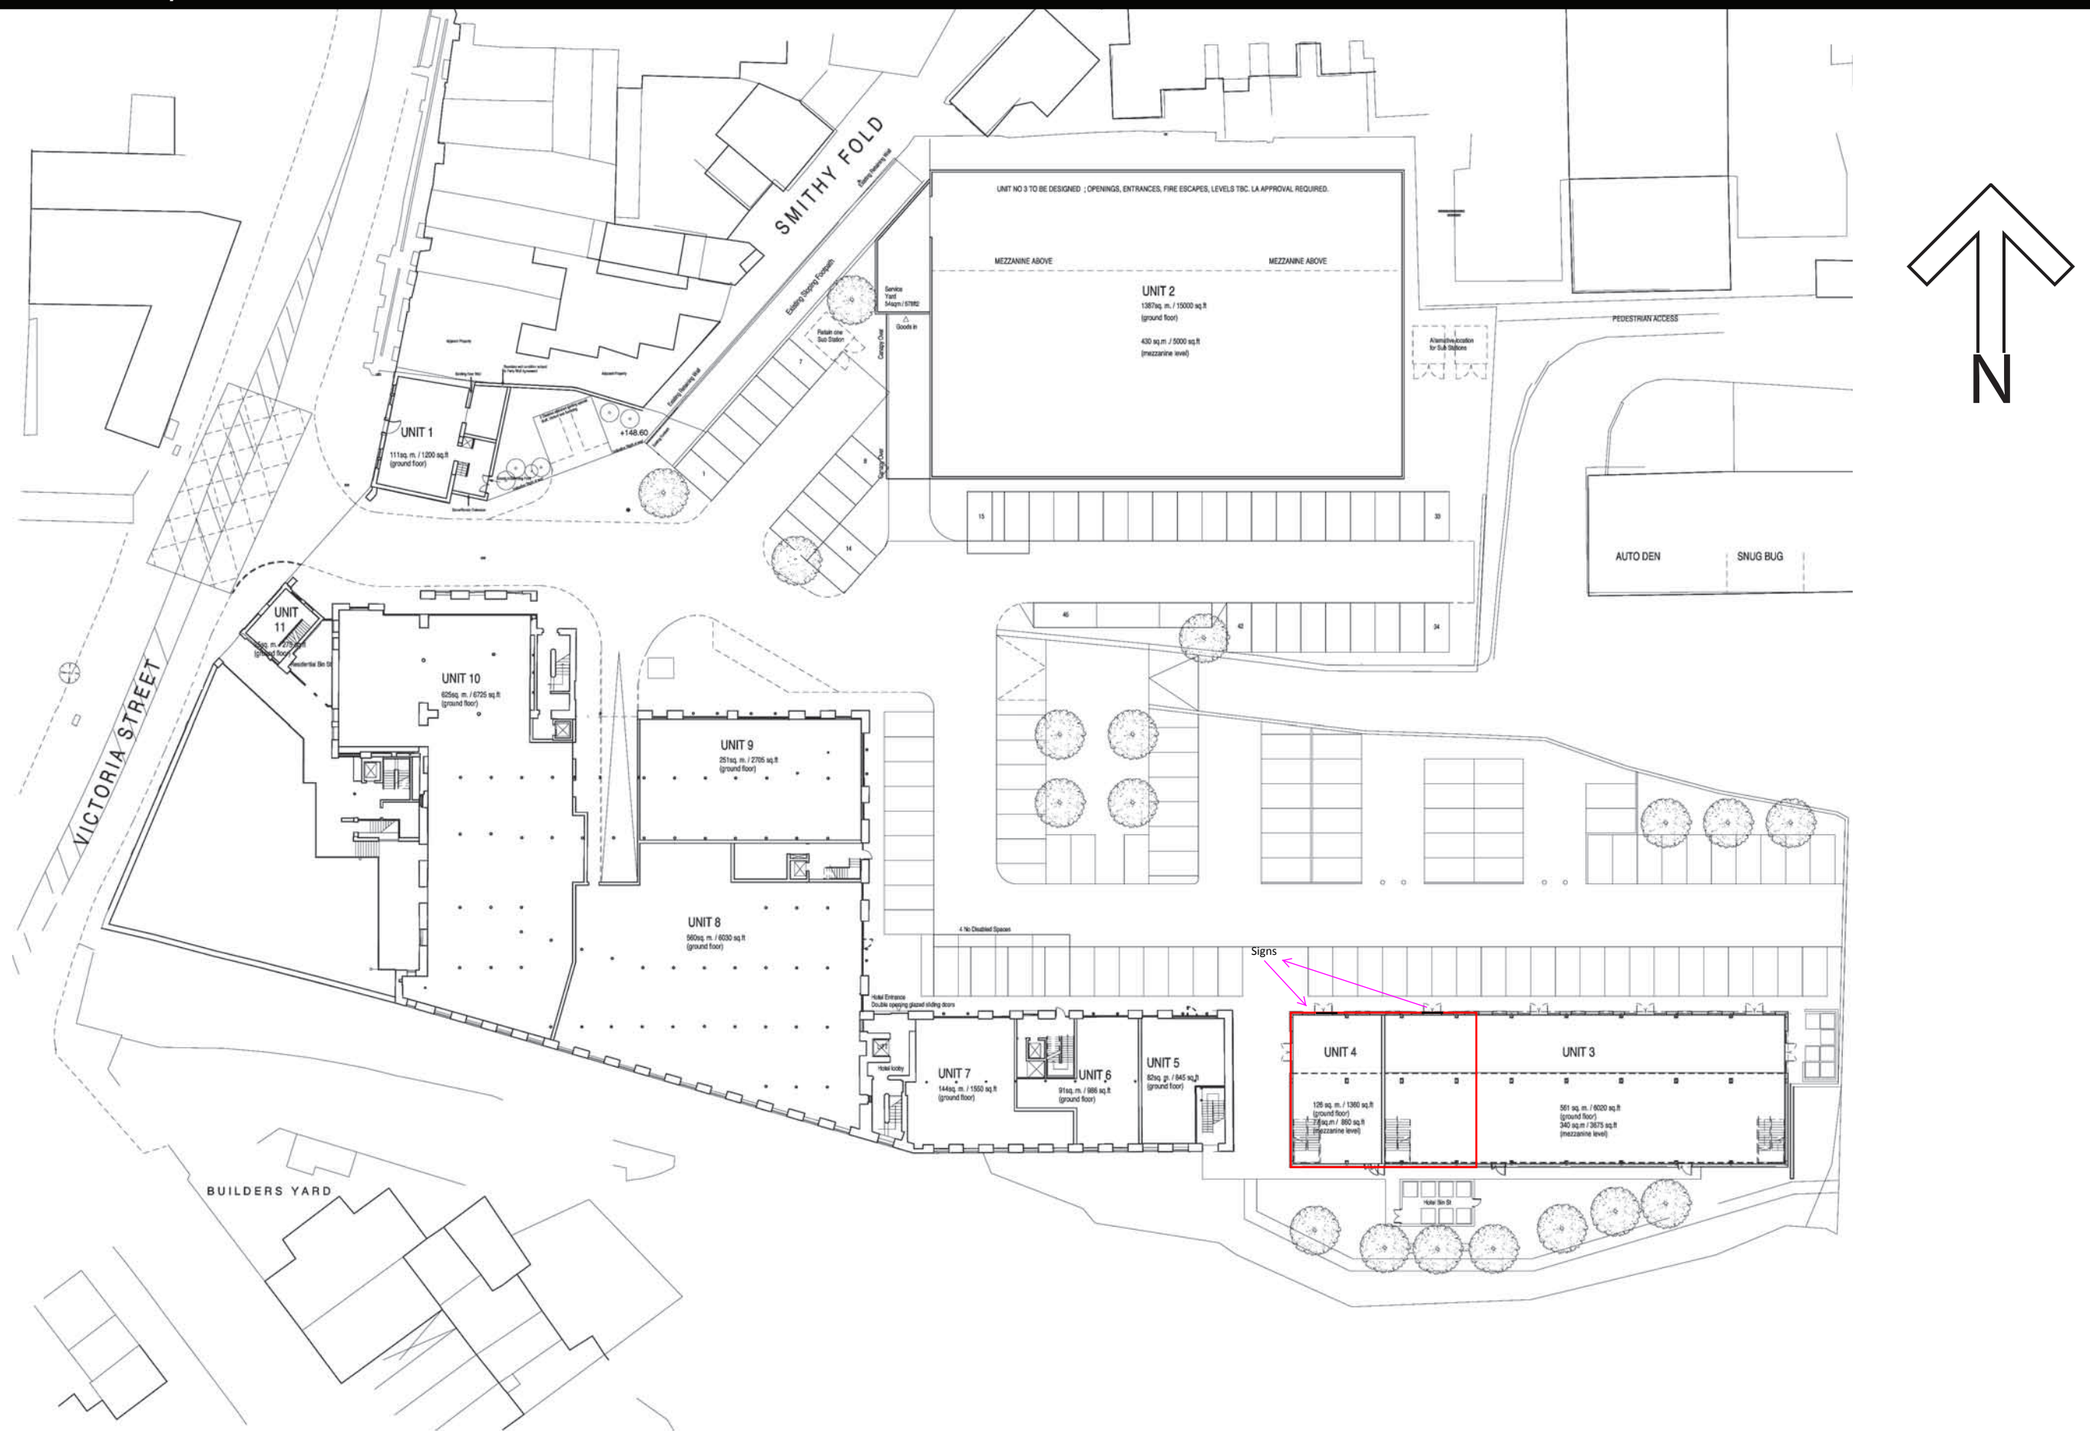

SPENCER SIGNS
Unit 1, 70 Scarborough St.,
Hull, HU3 4TG
Tel. 01482 325797
www.spencersigns.co.uk
email: design@spencersigns.co.uk

Client	Mountain Warehouse
Project	Glossop
Date	21.09.2012
DRG. NO.	Block Plan
Drawn By	T. Barwick
Scale	1: 500@ A3
Drawing Status	PLANNING

Rev.	Date	Initial	Revision Detail

NOTES

Block plan for Mountain Warehouse
Unit 4B Howard Town Mill
(as supplied by developers)

Specification checked and approved for Production By

Installation Notes

The construction shown on this drawing is standard. Please assess the site and make sure the specification is suitable before beginning the install. Inform the Project Manage of any issues immediately prior to starting the installation

Production Notes **Please check all artwork prior to producing and advise the drawing office of any errors prior to starting production**

Typefaces

Colours

This Drawing & information contained may not be copied or used without prior consent from Spencer Signs. Colour shown may not accurately match any colour references. Sizes in mm unless stated otherwise.