Mountain Warehouse - Glossop

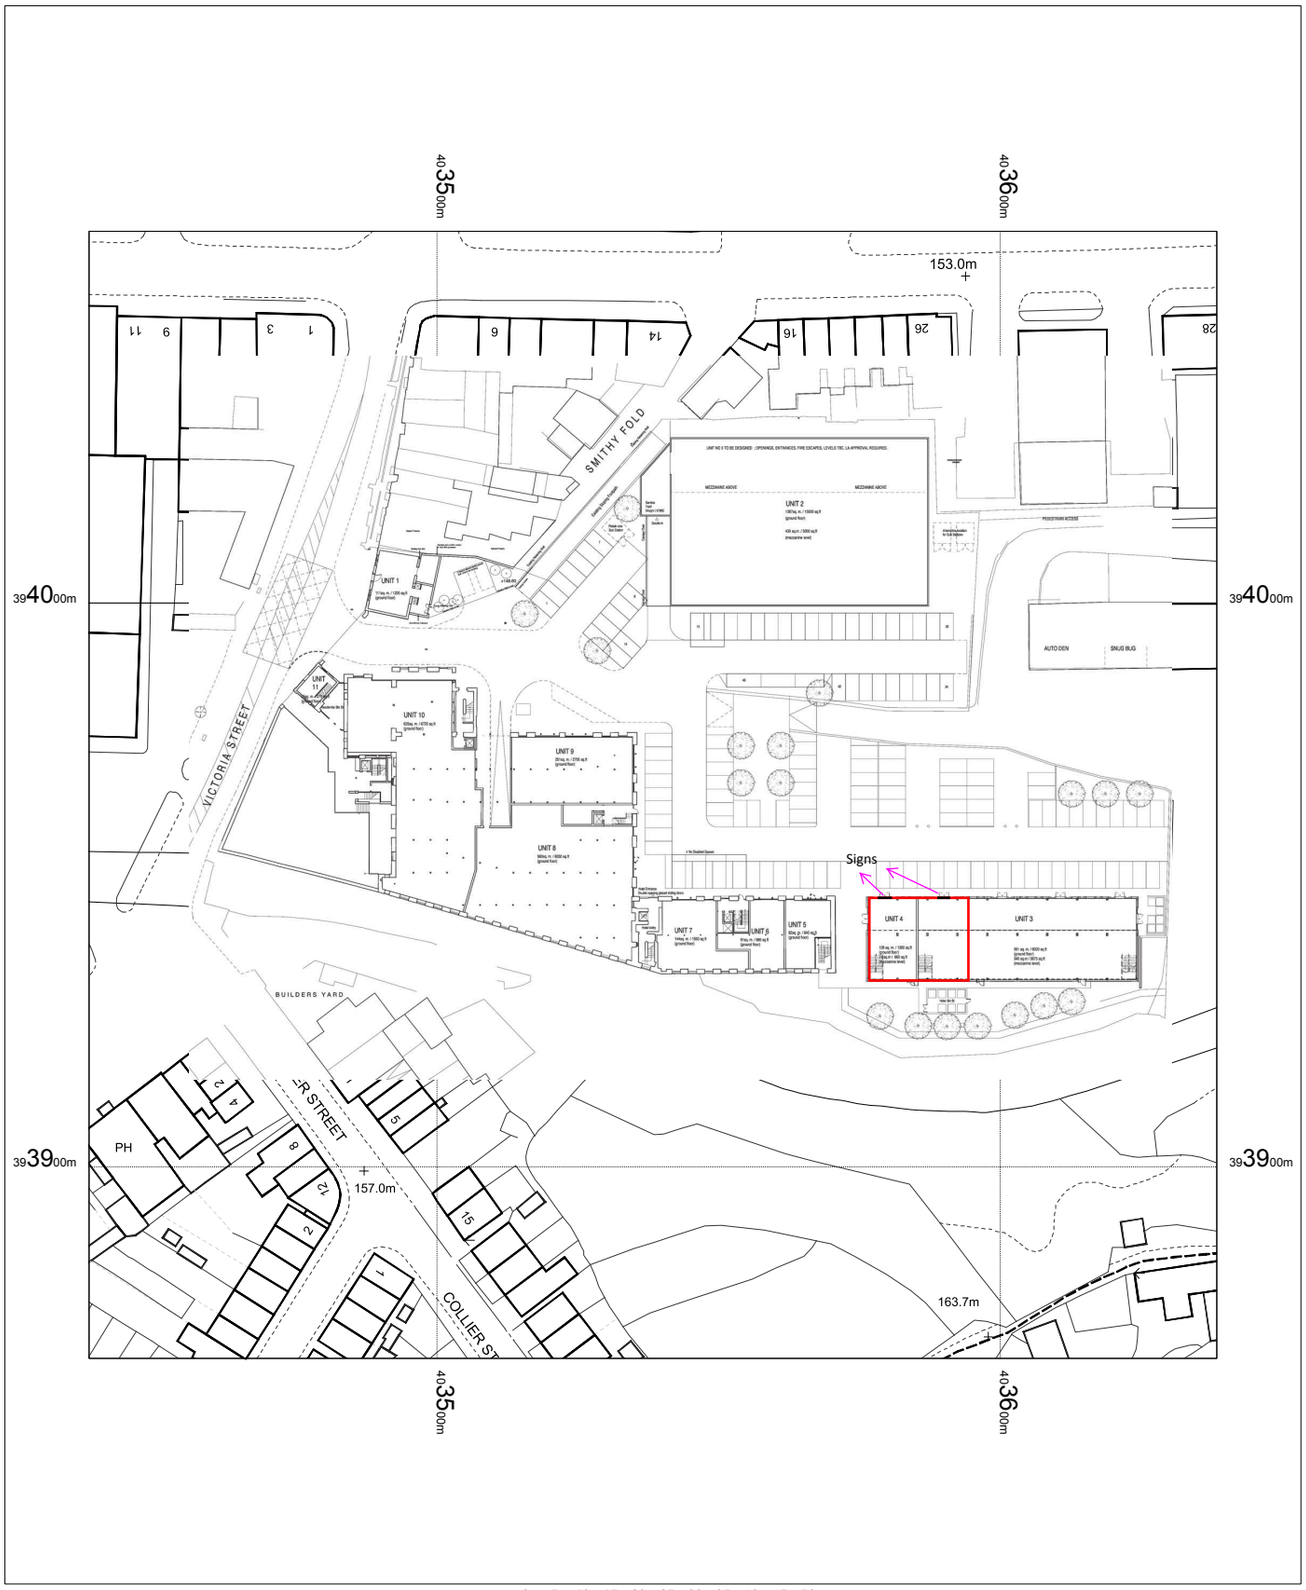

0 5 10 15 20 25 30 35 40 45 50
m

Site plan amended to reflect new buildings

OS Mastermap
24 September 2012, ID: CM-00178169
www.centremapslive.co.uk

1:1250 scale print at A4, Centre: 403538 E, 393966 N

©Crown Copyright. Licence no. 100019980

N

Mapping sourced from Ordnance Survey

SPENCER SIGNS