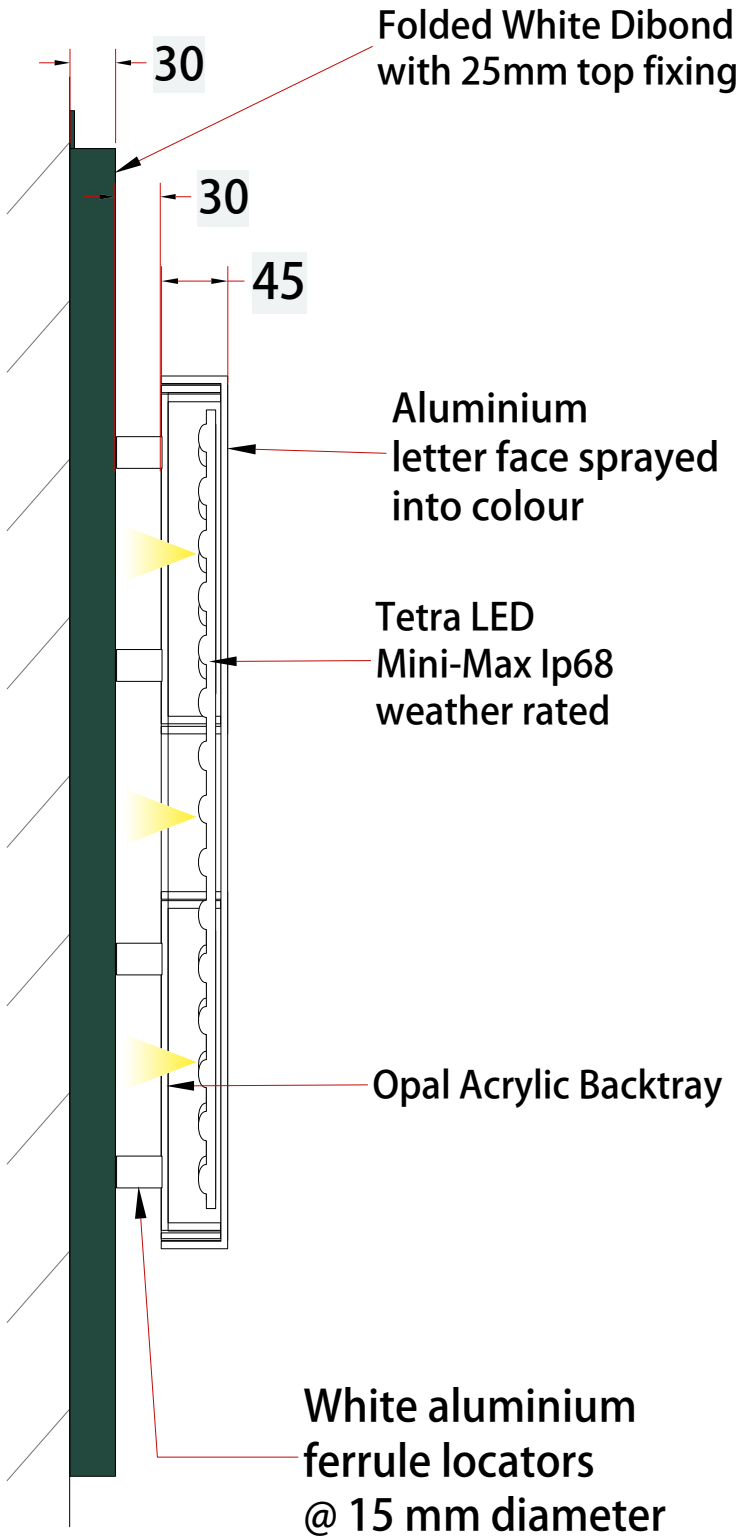

Copyright Spencer Signs Ltd. 2010

SPENCER SIGNS
www.spencersigns.co.uk
Unit 1, 70 Scarborough St.,
Hull, HU3 4TG
Tel. 01482 325797
email: design@spencersigns.co.uk

Client	Mountain Warehouse	DRG. NO.	P2130
Project	Glossop	Drawn By	T. Barwick
		Scale	1: 5 @ A4
Date	24.09.2012	Drawing Status	PLANNING

Specification

Section for the sign shown on drawing no. 55087