Detail From RLM 583/3 Rev G

REVISION H

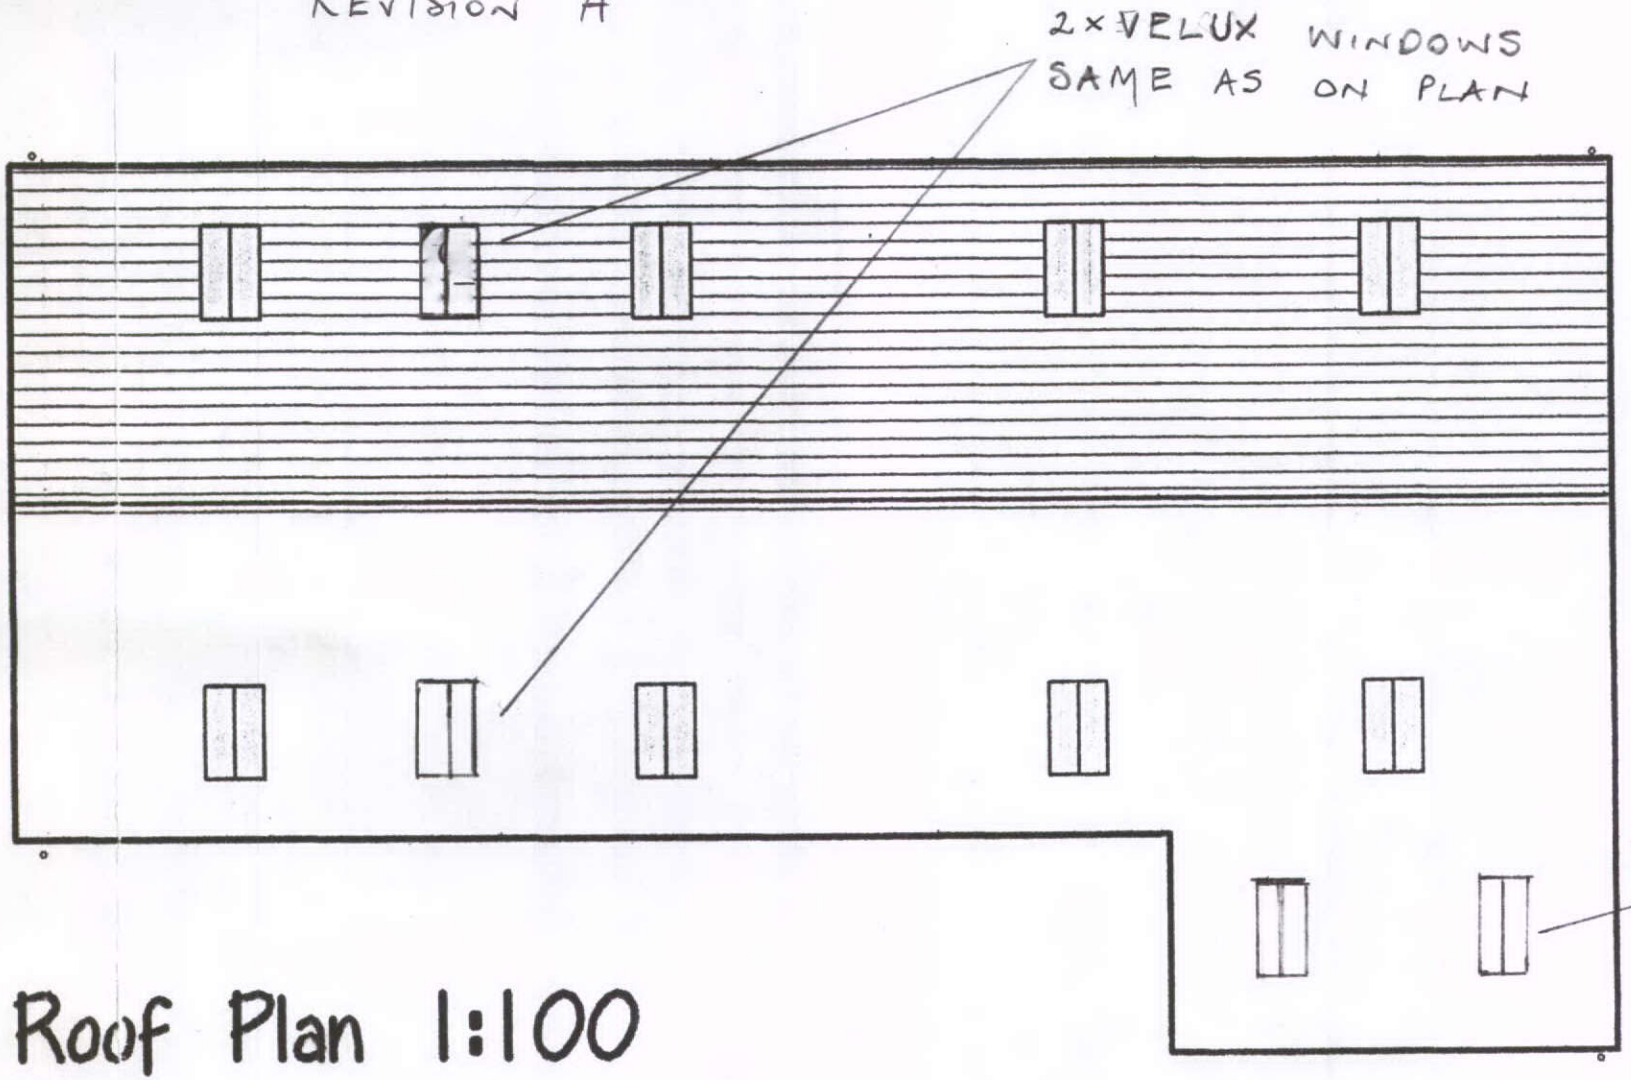

Roof Plan 1:100