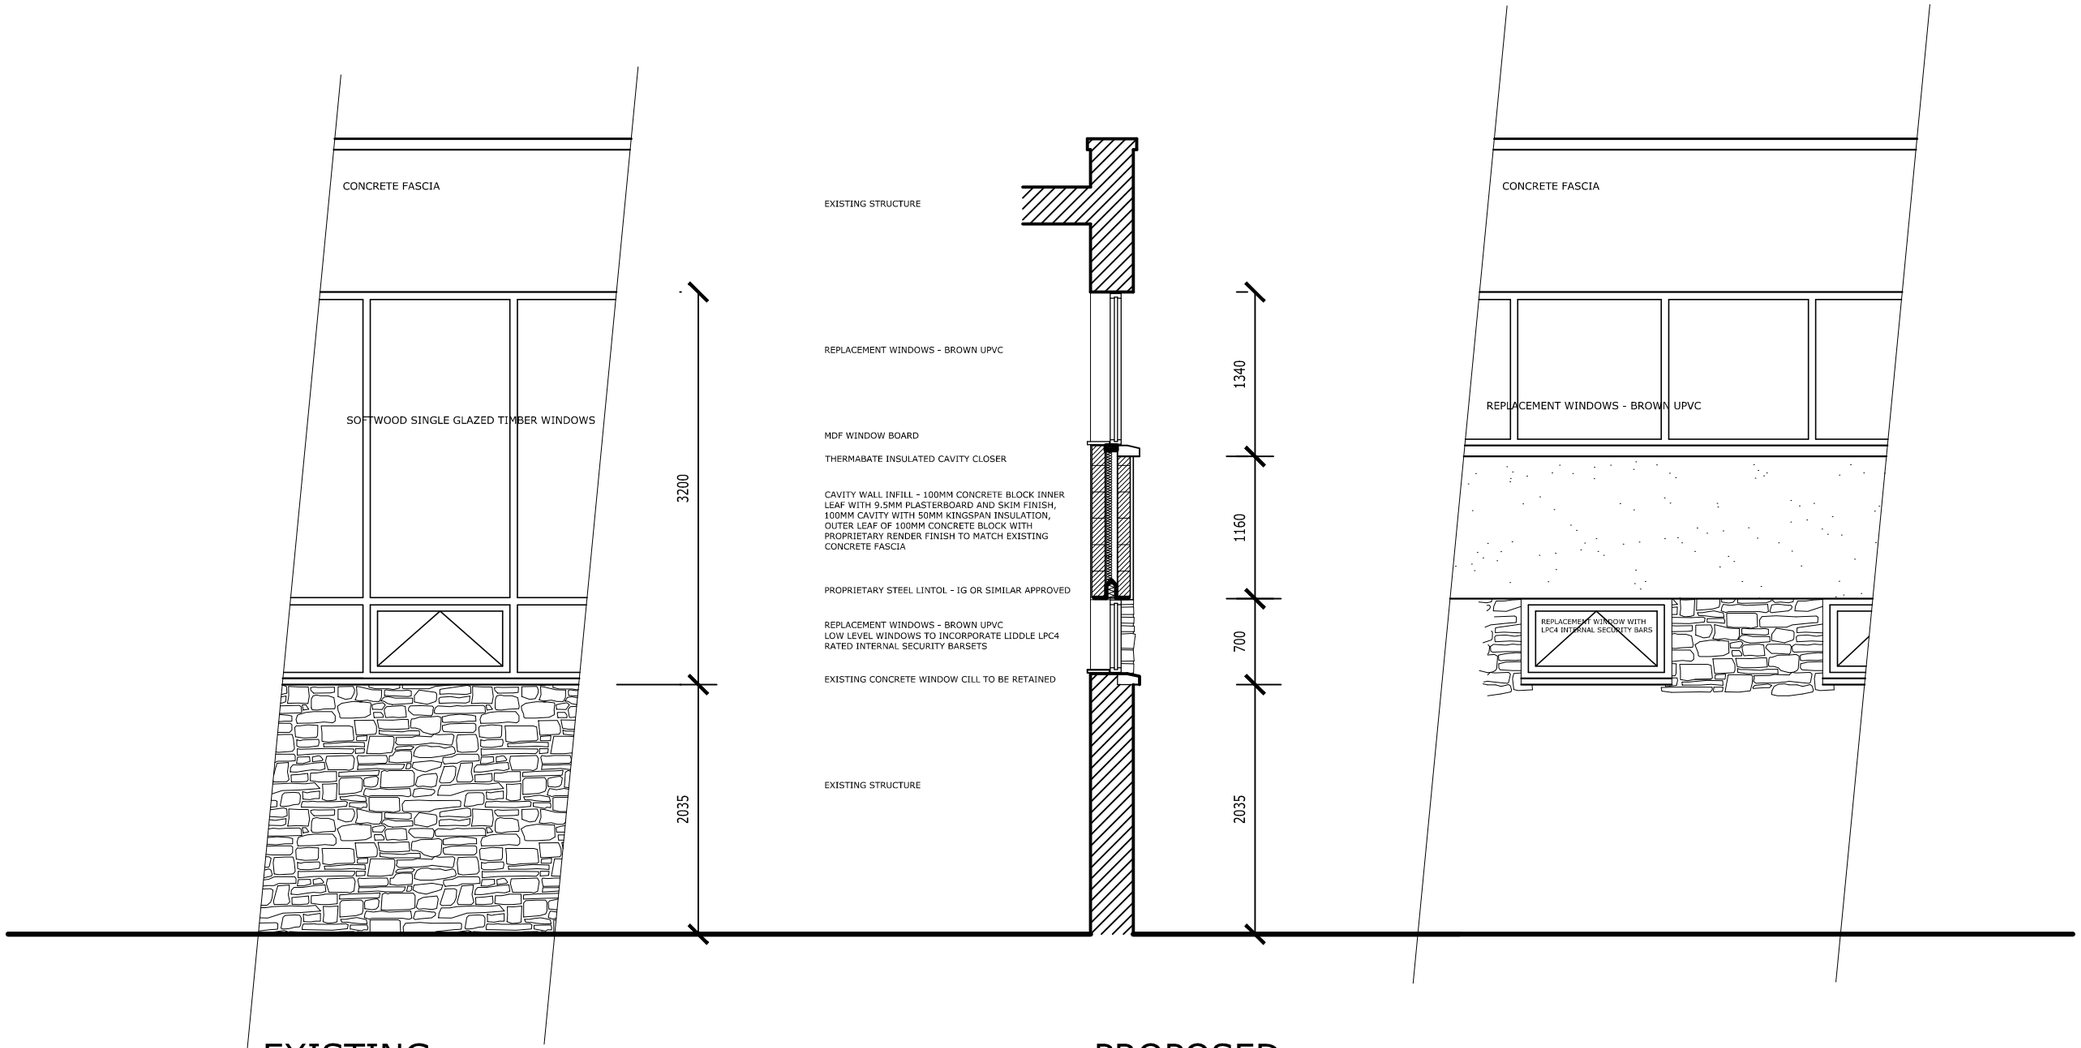

EXISTING

PROPOSED

NORTH EAST ELEVATION (FRONT)

TYPICAL ELEVATION DETAILS

GENERAL NOTES :

DRAWING TO BE READ INCONJUNCTION WITH PROPOSED ELEVATION DRAWING - 02

PROJECT :

UNITED UTILITIES
ARNFIELD WATER
TREATMENT WORKS

WINDOW REPLACEMENT AND SECURITY WORKS

DRAWING TITLE :

TYPICAL DETAIL TO NORTH EAST (FRONT) ELEVATION

DATE : AUG 2012

SCALE : 1:50 @A3

DRWG NO : 03