

NORTH WEST ELEVATION (SIDE)

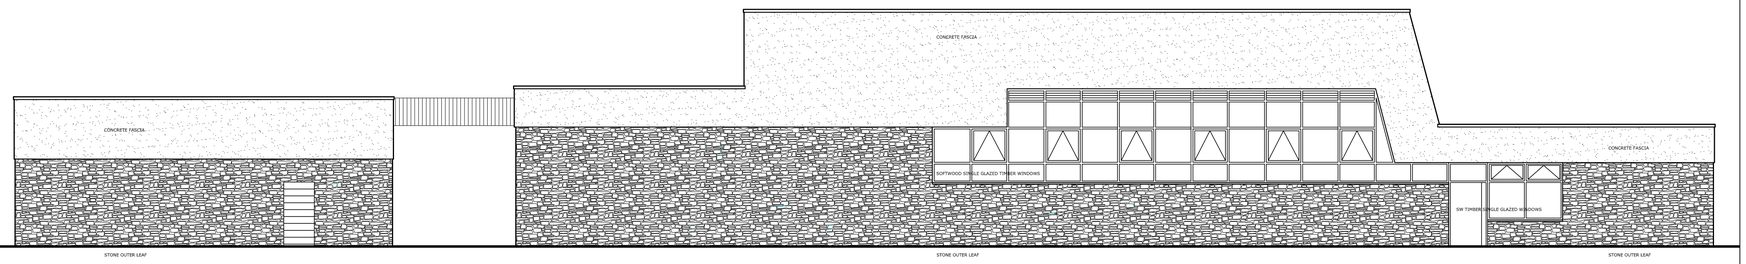

SOUTH WEST ELEVATION (REAR)

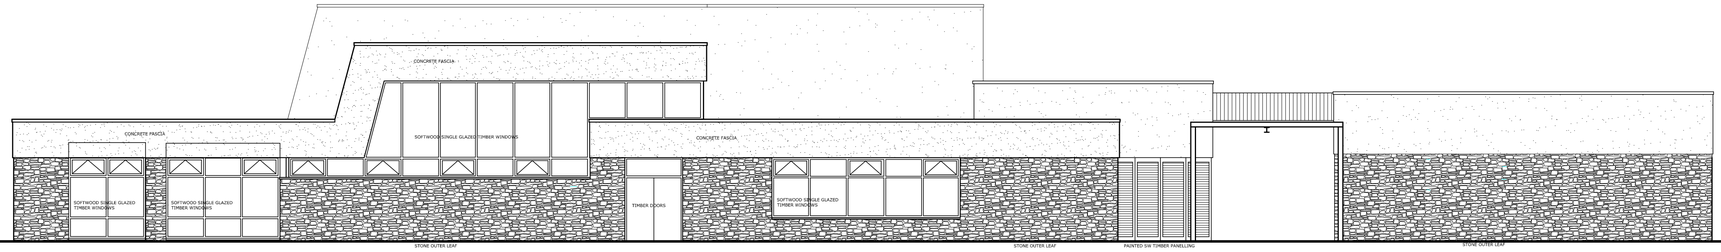

NORTH EAST ELEVATION (FRONT)



SOUTH EAST ELEVATION (SIDE)

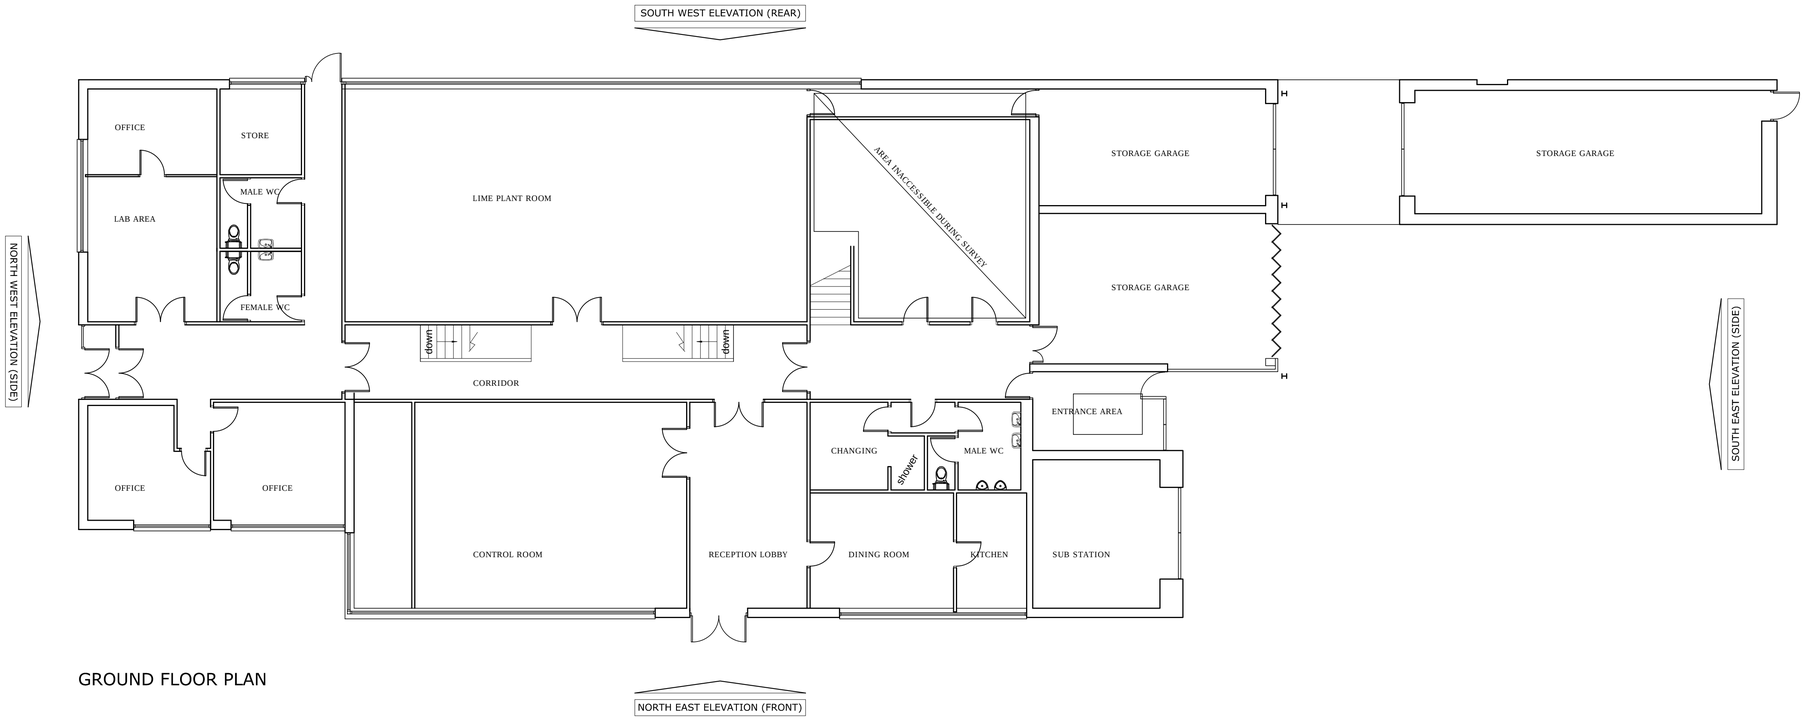

GROUND FLOOR PLAN

GENERAL NOTES :

EXISTING MATERIALS :

WALLS :
STONE OUTER LEAF WITH CONCRETE FASCIA

WINDOWS :
SW TIMBER - SINGLE GLAZED

ROOF :
FLAT ROOF - DECOTHANE MEMBRANE FINISH

PROJECT :

UNITED UTILITIES
ARNFIELD WATER
TREATMENT WORKS

WINDOW REPLACEMENT
AND SECURITY WORKS

DRAWING TITLE :

FLOOR PLAN AND ELEVATION
- AS EXISTING

DATE :
JULY 2012

SCALE :
1:100 @A1

DRWG NO :
01