UU2 SITE LAYOUT PLAN - ARNFIELD WTW

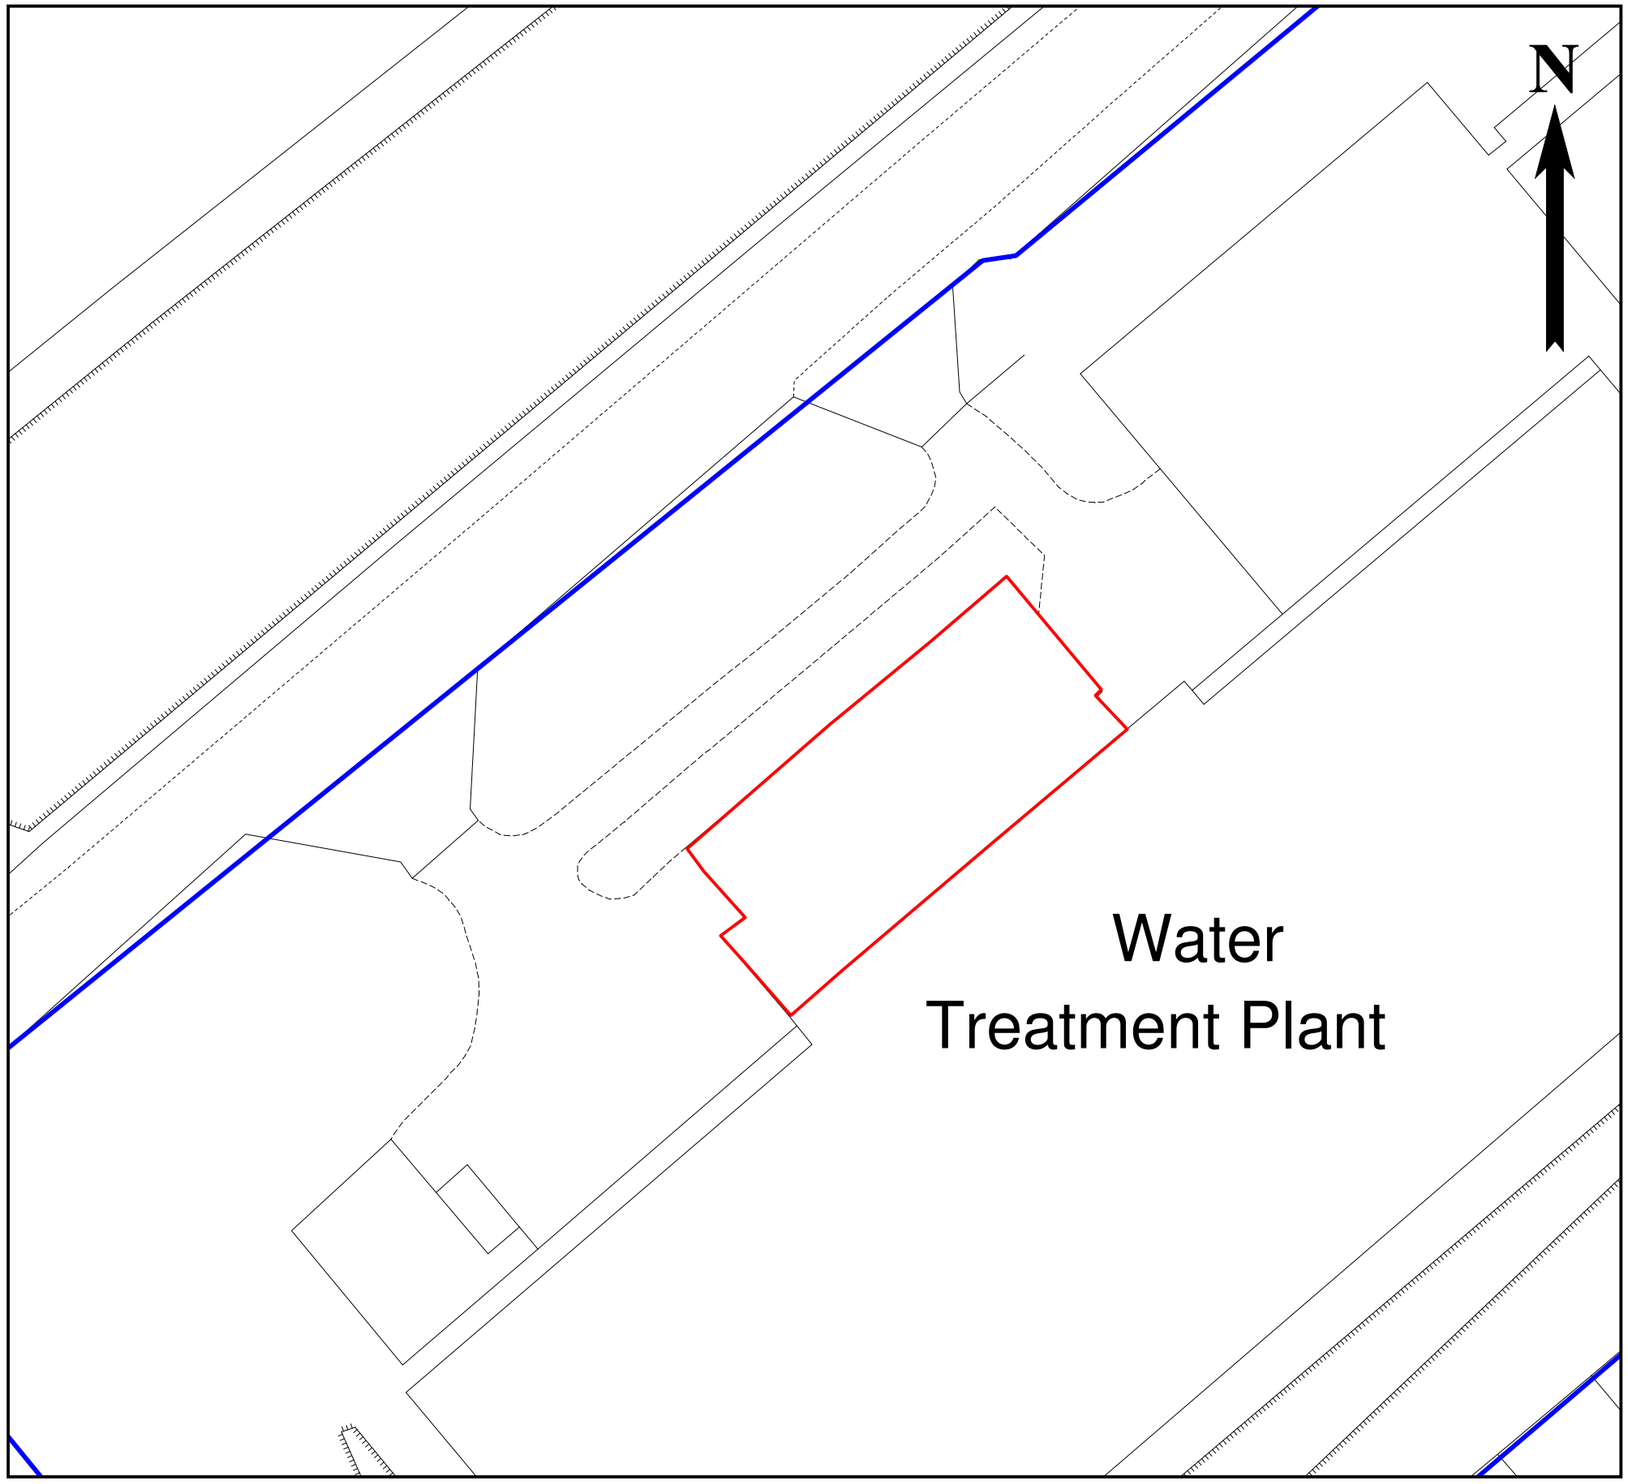

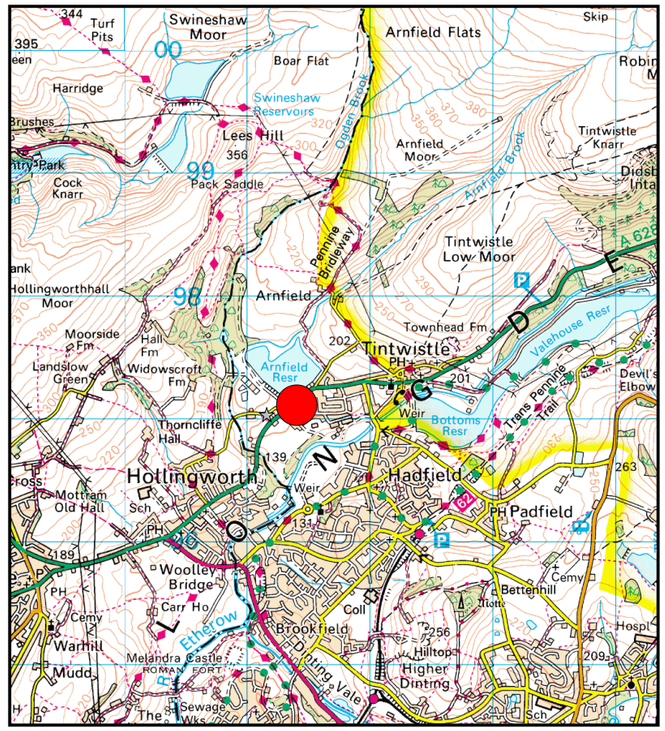

Location Plan **Scale 1:50,000 @ A3**

Legend

- **Location of WTW**
- **UU Land Ownership**
- **Planning Permission Boundary**

COPYRIGHT ACKNOWLEDGEMENT

THIS PLAN IS BASED UPON THE ORDNANCE SURVEY MAP BY NWW LTD WITH THE SANCTION OF THE CONTROLLER OF H.M. STATIONERY OFFICE.

CROWN COPYRIGHT RESERVED. UNATHORISED REPRODUCTION INFRINGES COPYRIGHT.

United Utilities

NGR: SK 014 970

Scale: 1:500 @ A3