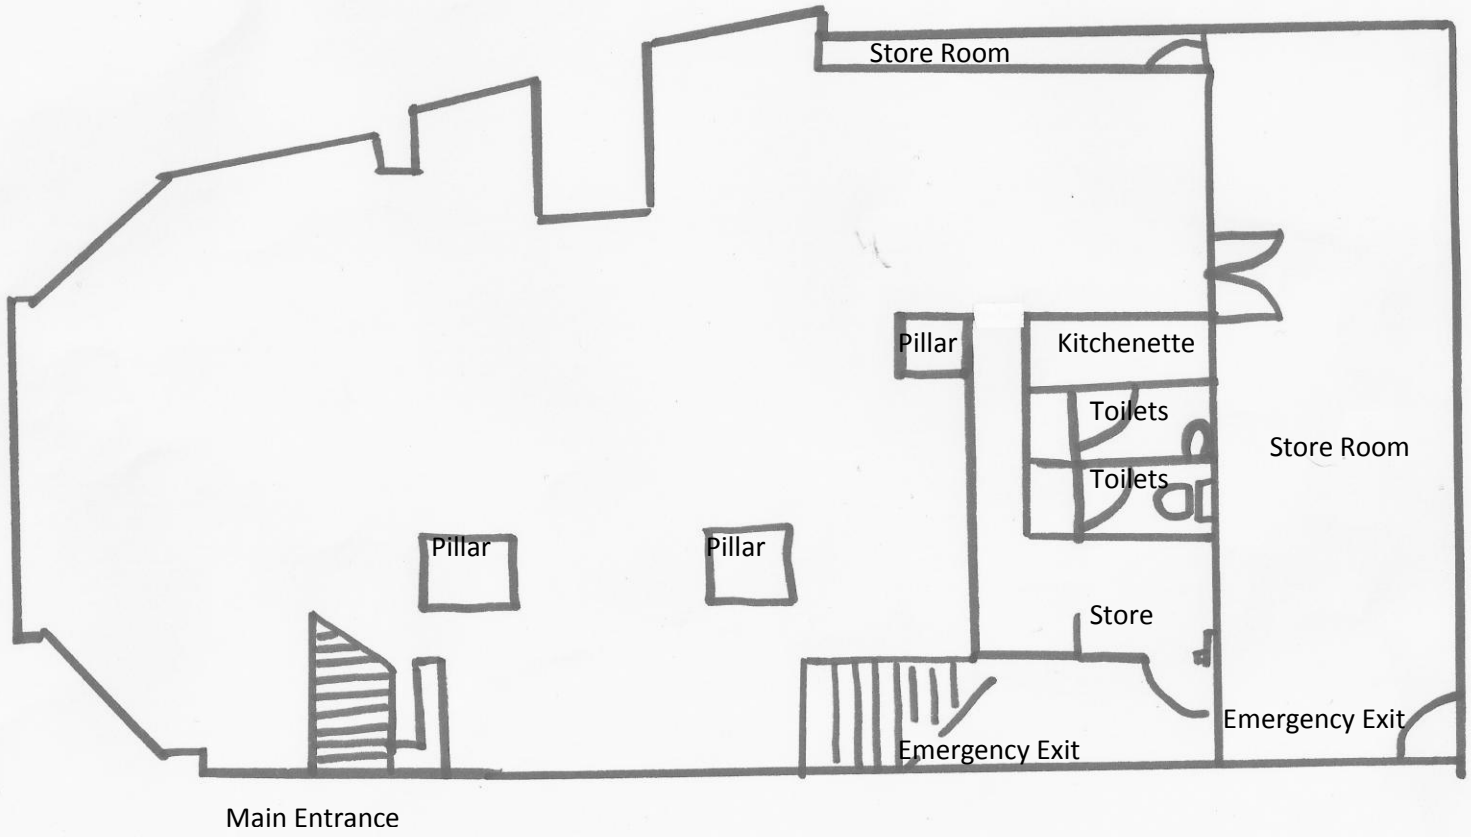
Scale 1:50


Store Room
Pillar
Kitchenette
Toilets
Toilets
Store Room
Pillar
Pillar
Store
Emergency Exit
Emergency Exit
Main Entrance