HPK/2012/0556
27 SEP 2012



Location Plan (1:1250)

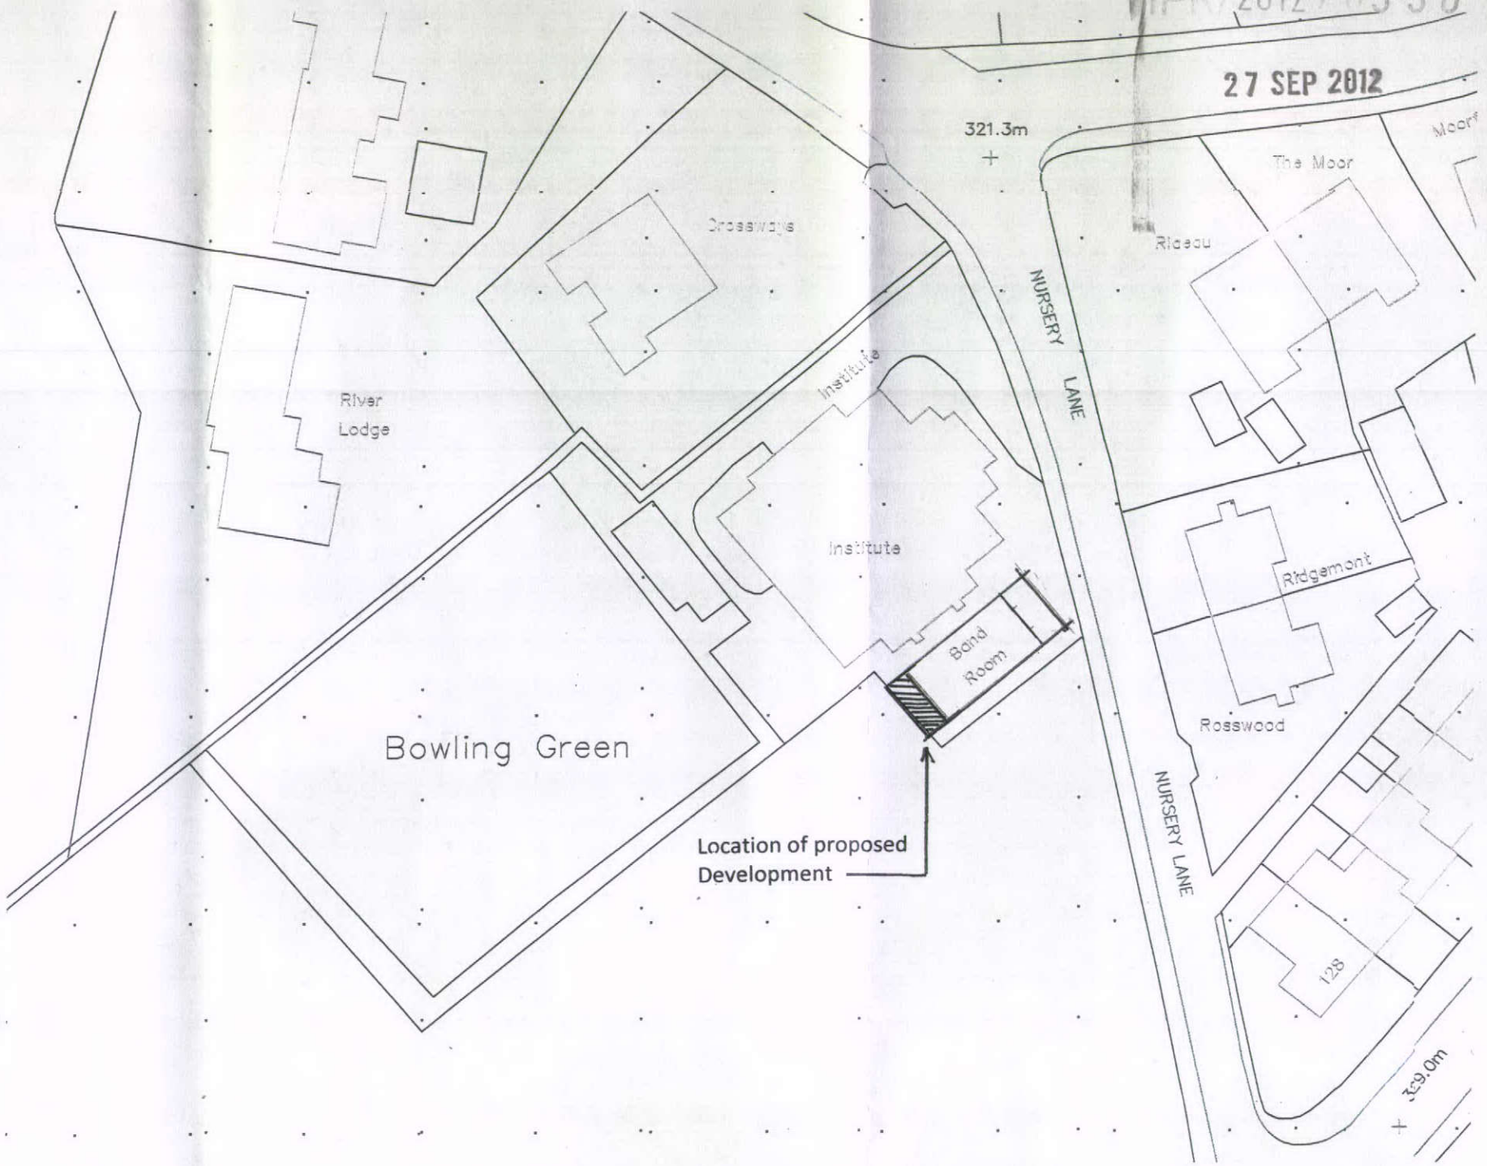

Block Plan (1:500)



BURBAGE BAND
NURSERY LANE
BUXTON
SK17 6UL

PROPOSED
EXTENSION TO
BAND HEADQUARTERS

Drawing Title
LOCATION PLAN & BLOCK PLAN

Drawing Scale
1:1250 & 500 @ A3

Date
30/08/2012

Revision No.

NOTES:

PDA GROUP

PRICE DINSDALE ASSOCIATES
LTD
DOMUS DESIGN
JEREMY PRICE DESIGN
PAUL DINSDALE ARCHITECTURE

8 THE QUADRANT, BUXTON SK17 6AW
T; 01298 26234
M: 07770 597 998
E: PAUL.DINSDALE@PDA-GROUP.CO.UK