SHEET 4.

HPK/2012/0539
03 OCT 2012

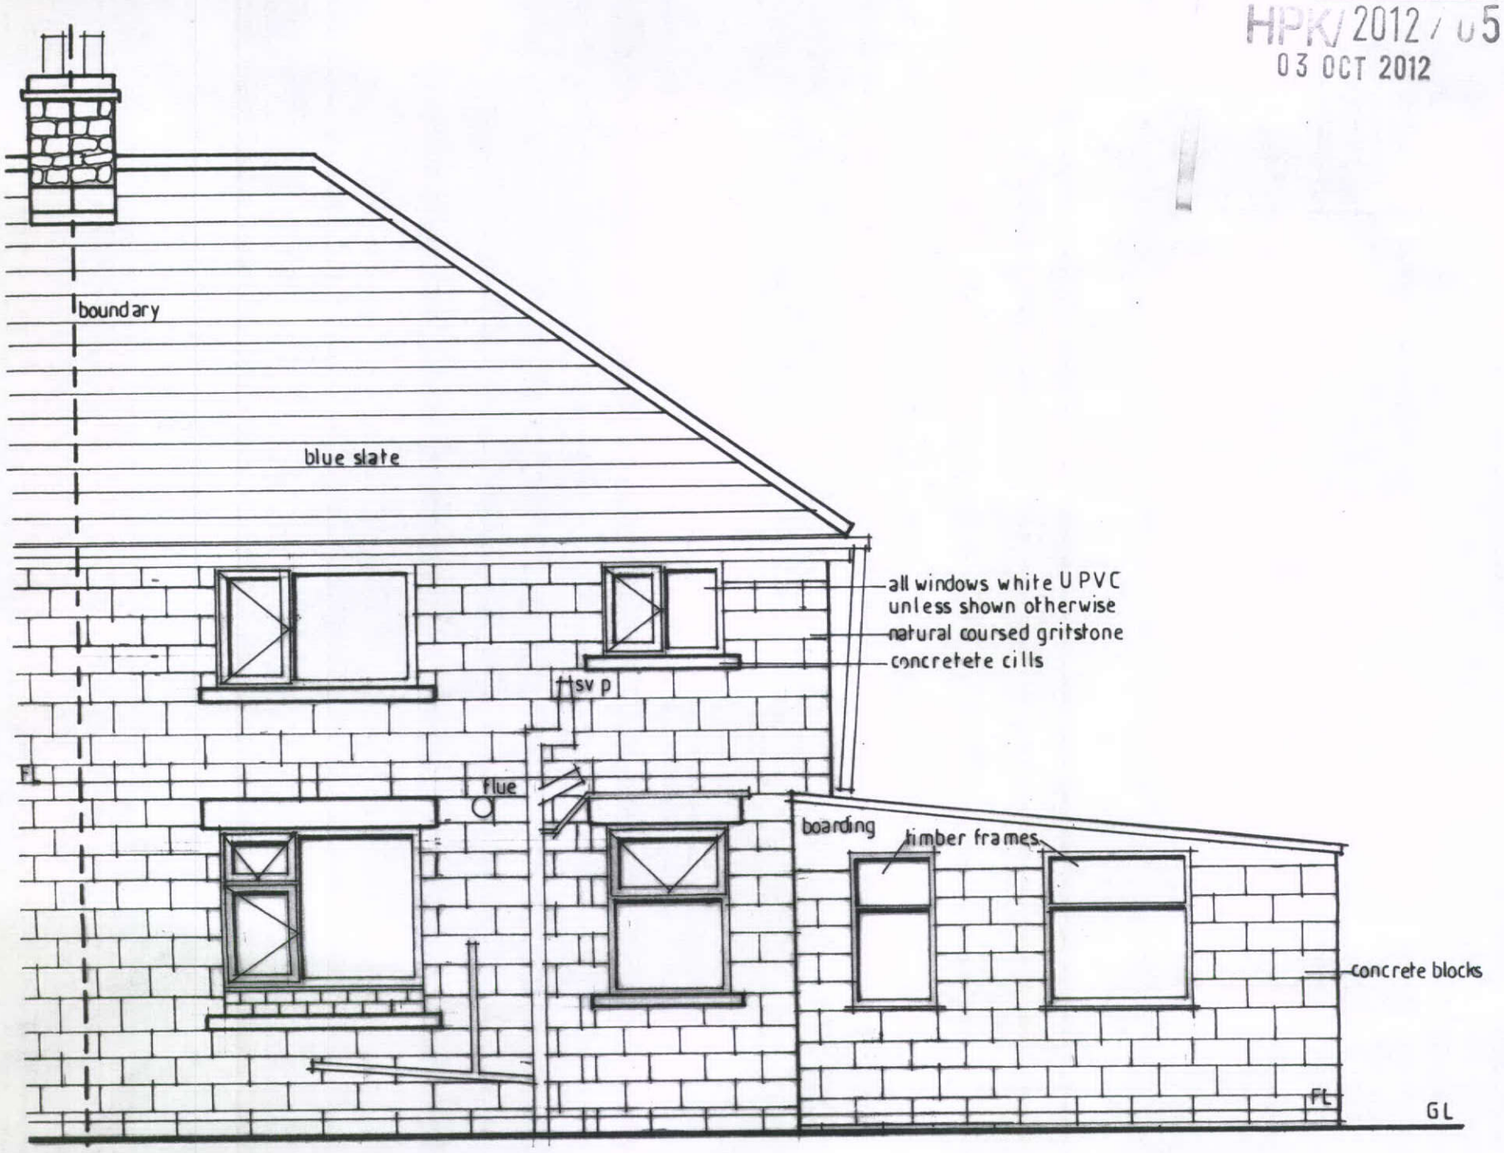

EXISTING REAR WEST ELEVATION.

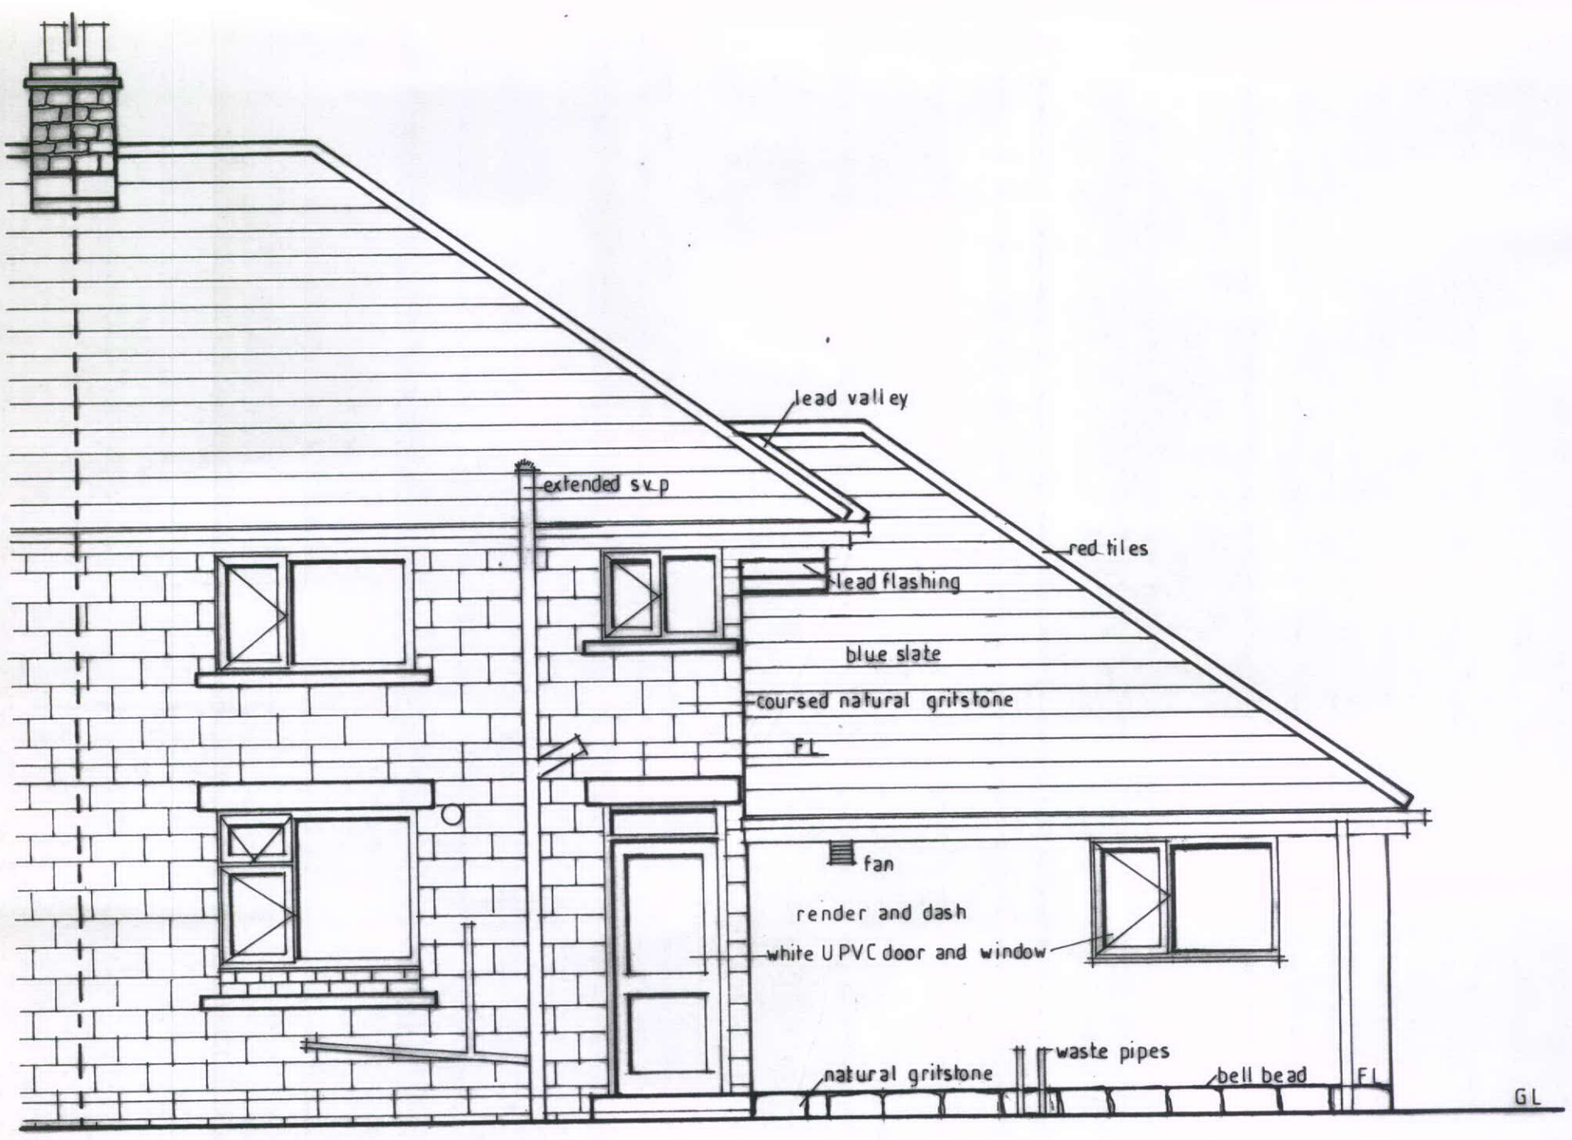

PROPOSED REAR WEST ELEVATION.