HPK/2012/0539
03 OCT 2012

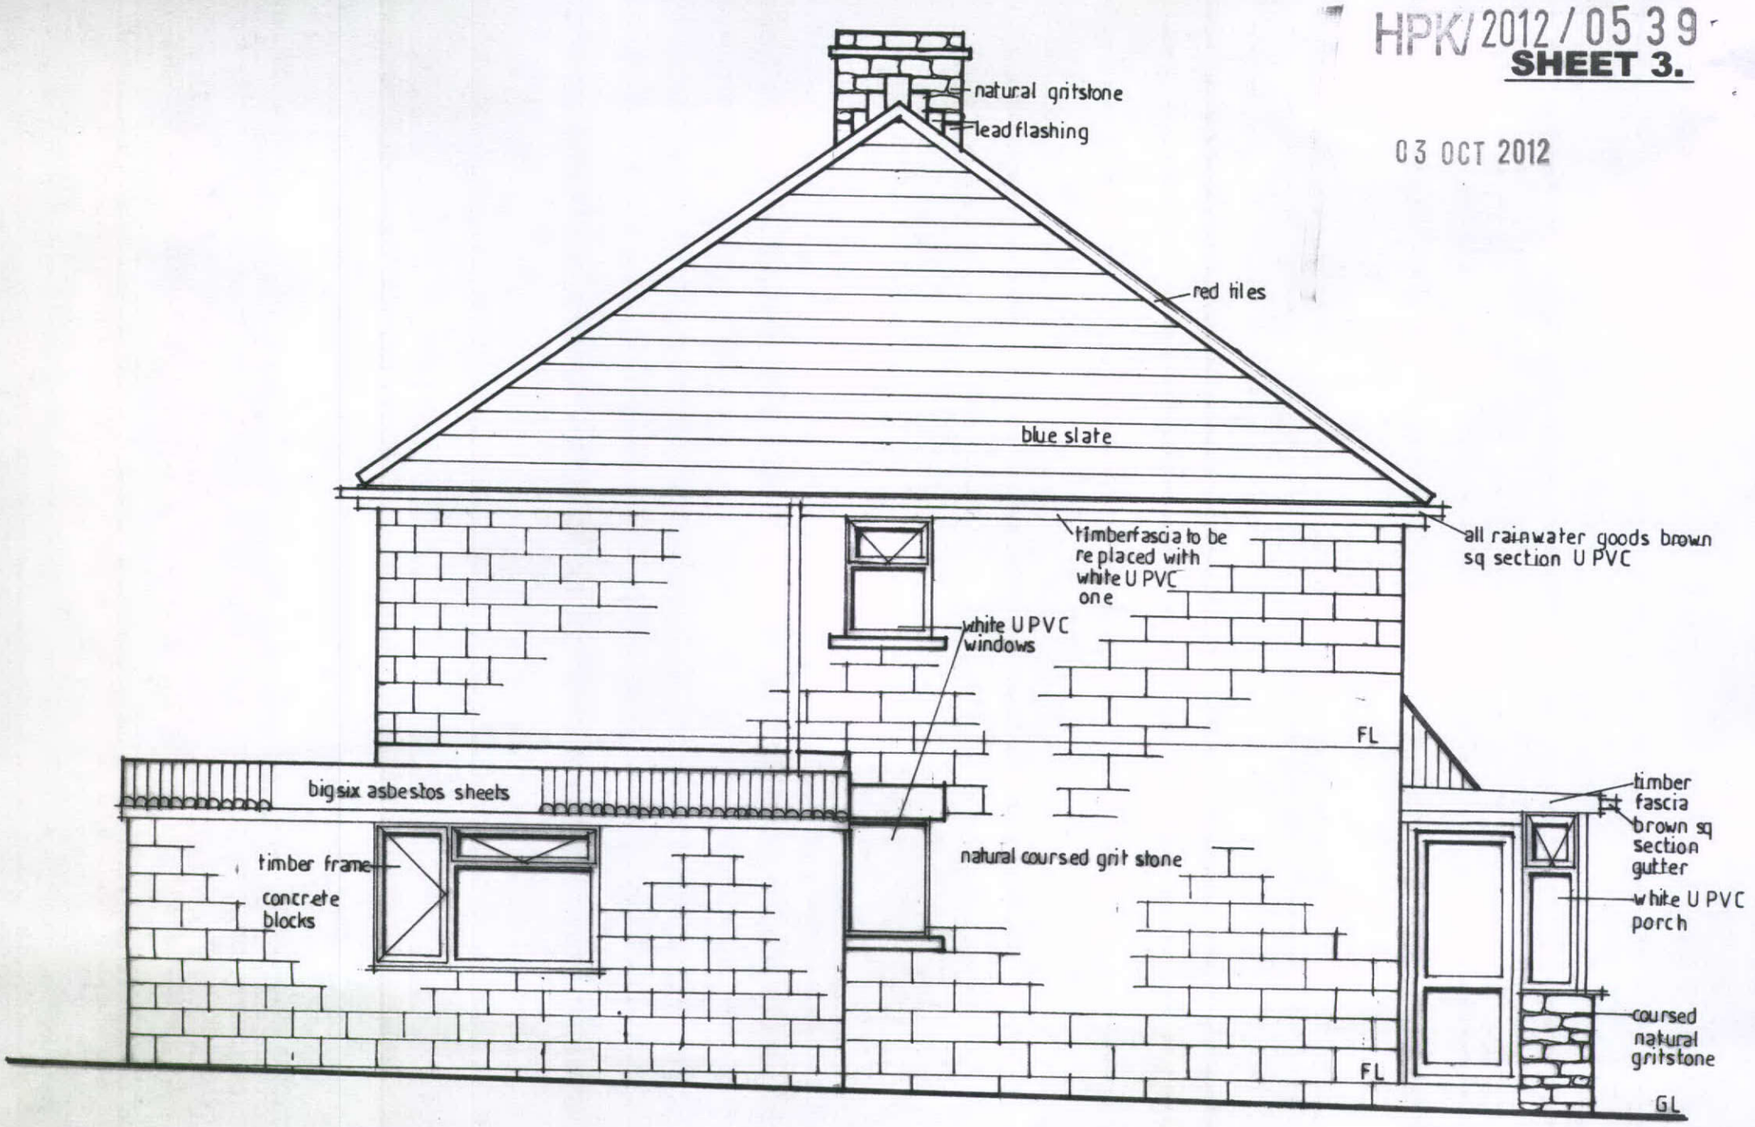

EXISTING GABLE SOUTH ELEVATION.

EXISTING FRONT EAST ELEVATION.

