HPK/2012/0539
03 OCT 2012

SHEET 1.

EXISTING GROUND FLOOR PLAN.

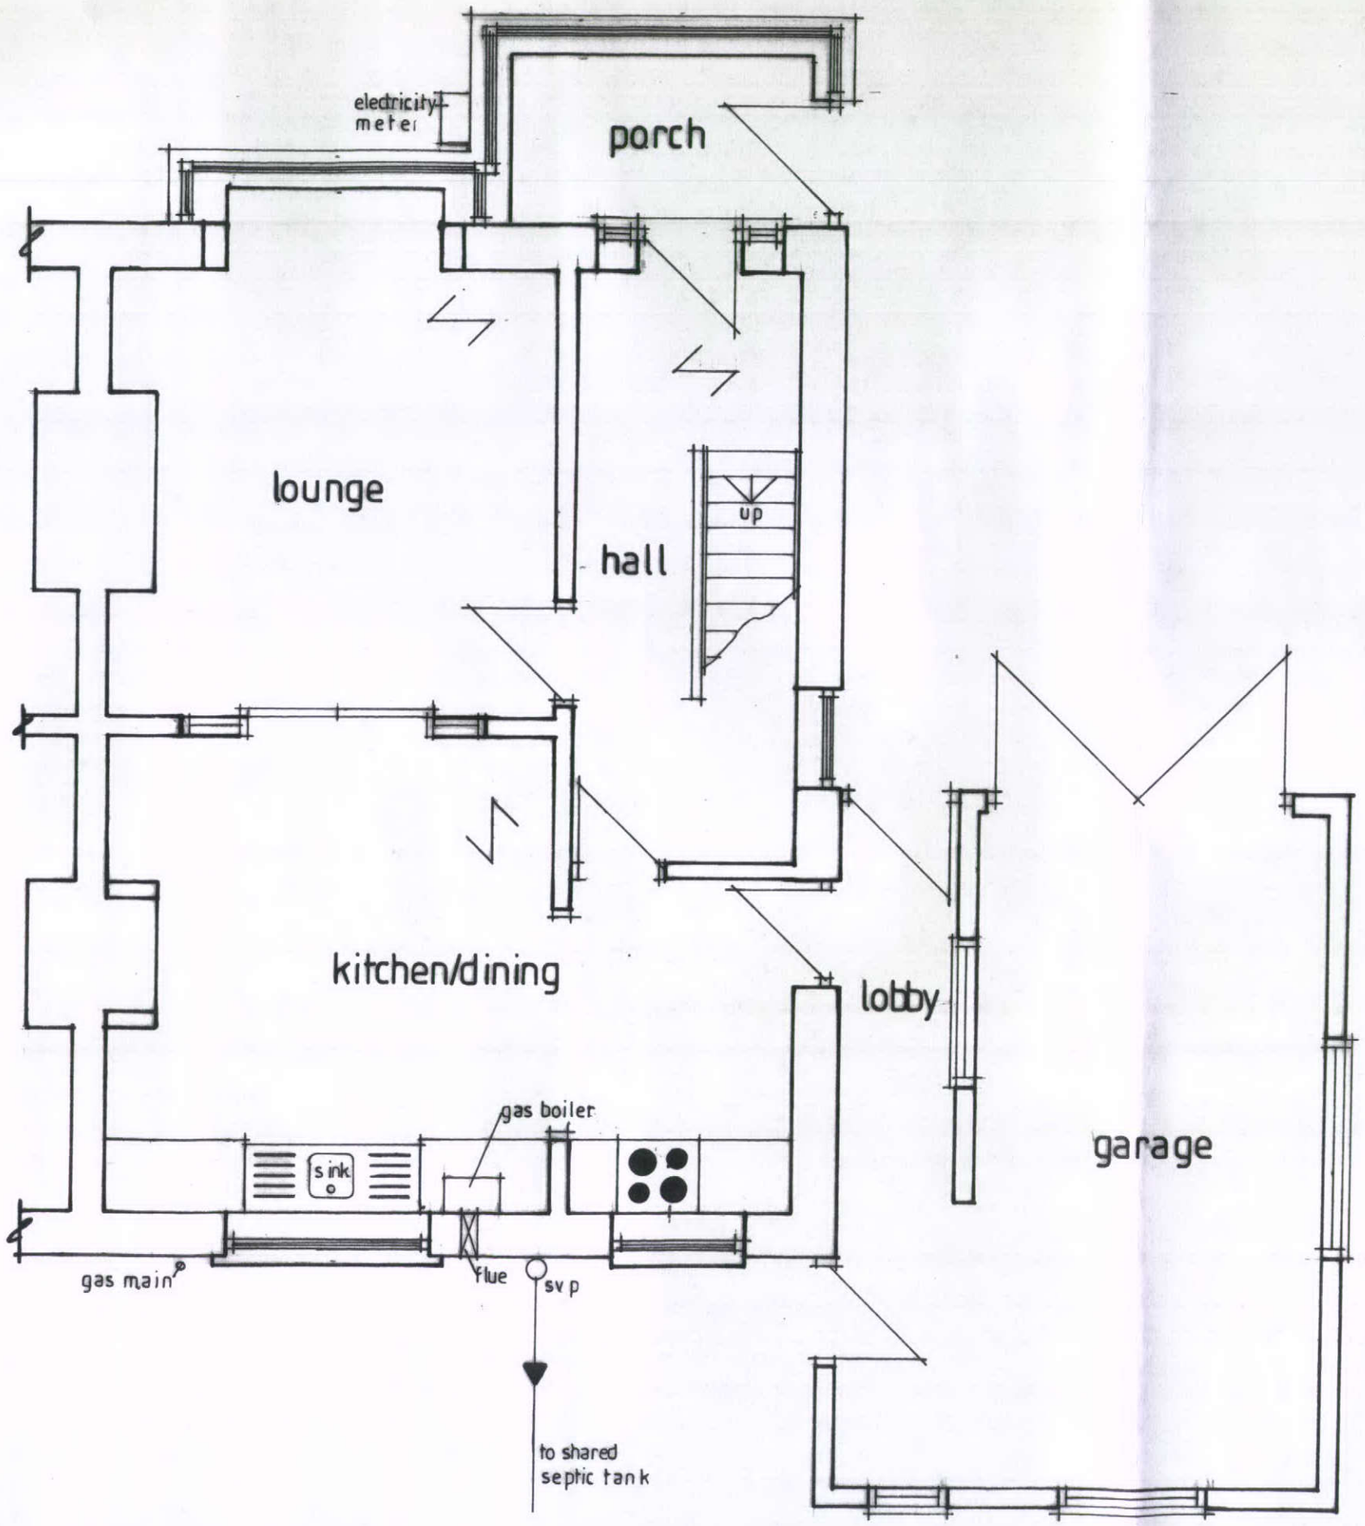

LOCATION PLAN SCALE 1: 1250.

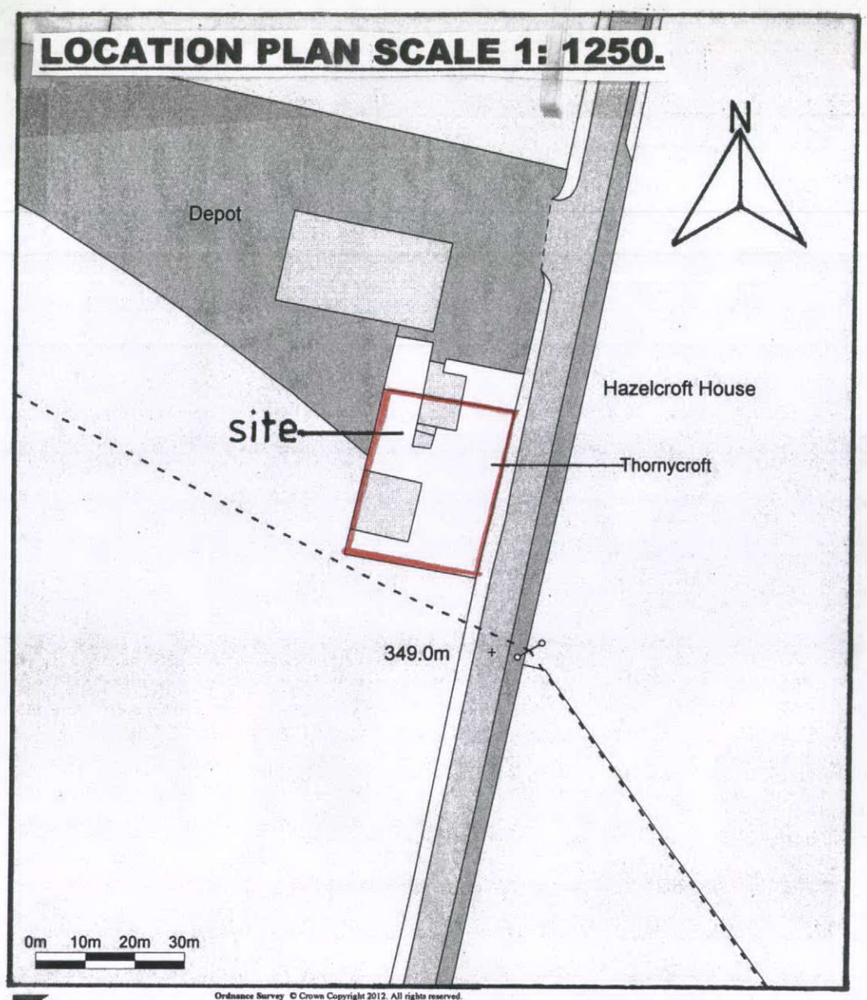

PROPOSED PROVISION OF A ONE BEDROOMED GRANNY FLAT BY THE CONSTRUCTION OF A SINGLE STOREY GABLE ADDITION AT THORNYCROFT, TOM THORN, FAIRFIELD , BUXTON, DERBYSHIRE. SK17 7HP. FOR MR W. KNIBB.

SCALE 1: 50. SEPTEMBER 2012.