HPK/2012/0539
SHEET 5.
03 OCT 2012

PROPOSED GABLE SOUTH ELEVATION.

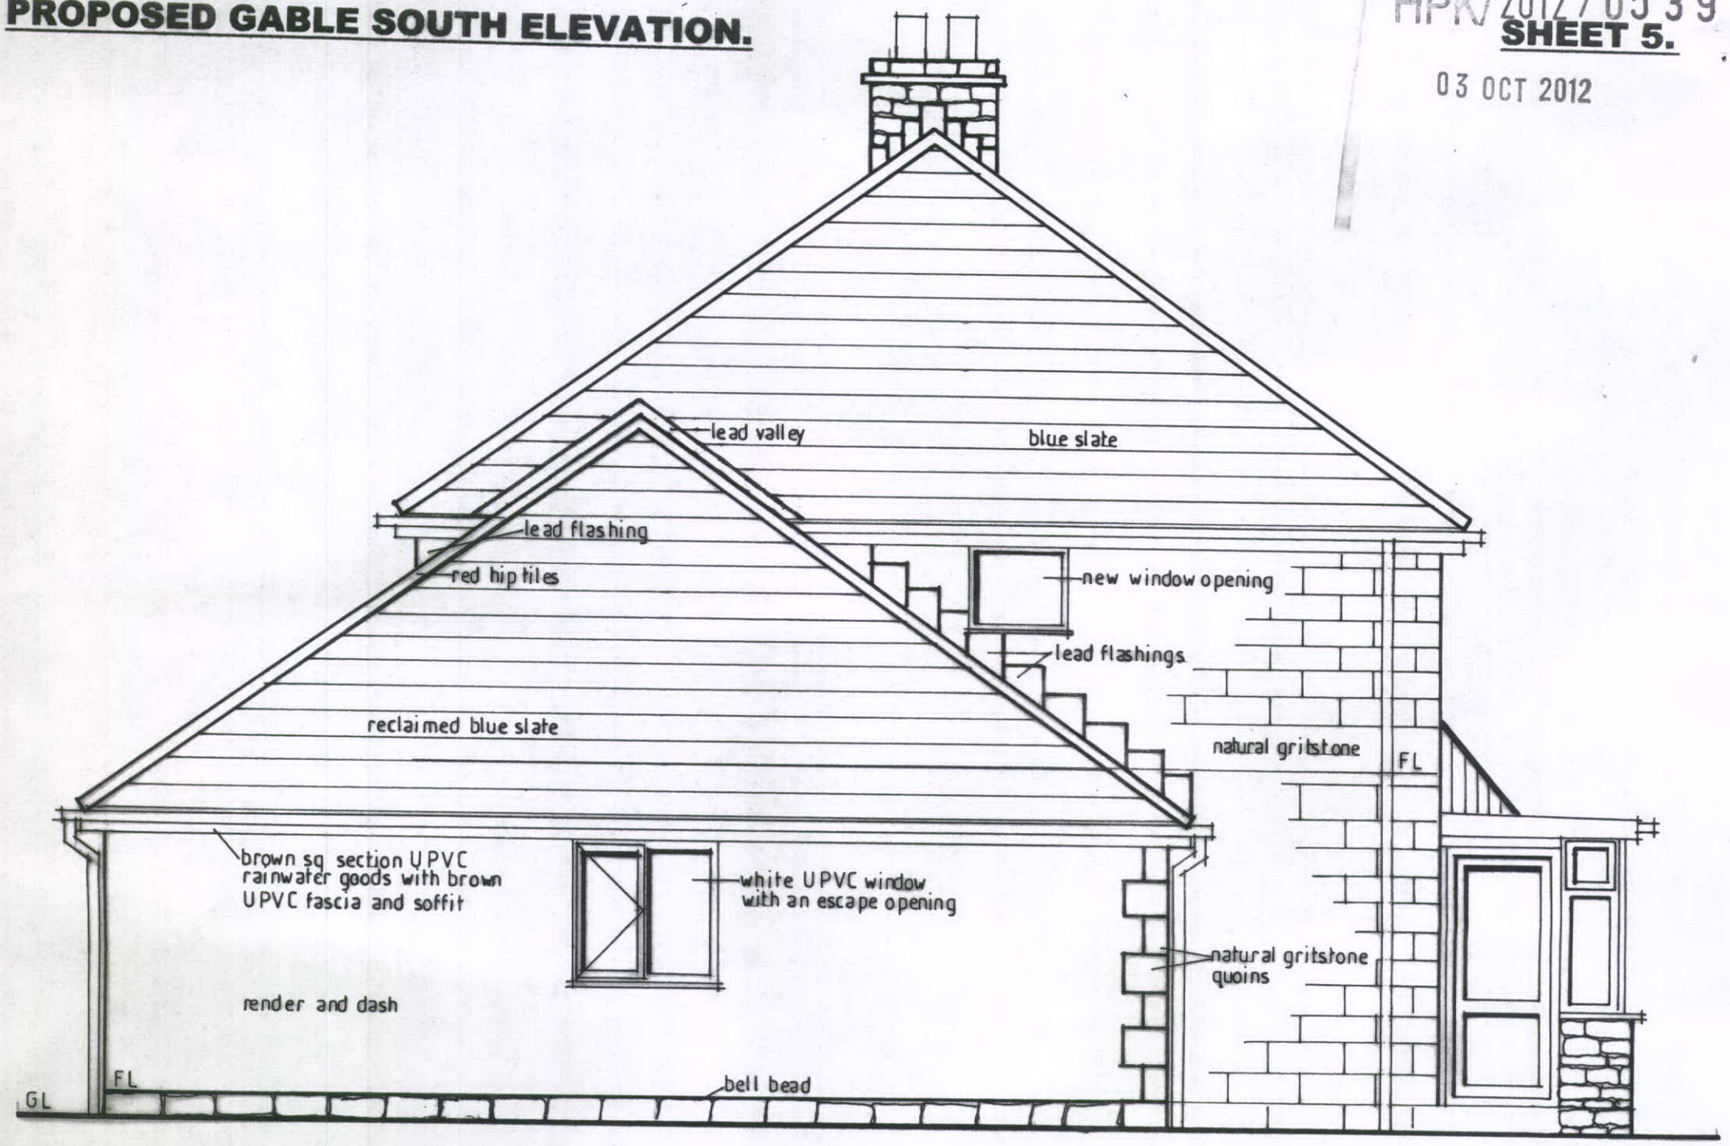

PROPOSED FRONT EAST ELEVATION.

