THPK/2012/0539

SHEET 6.

03 OCT 2012

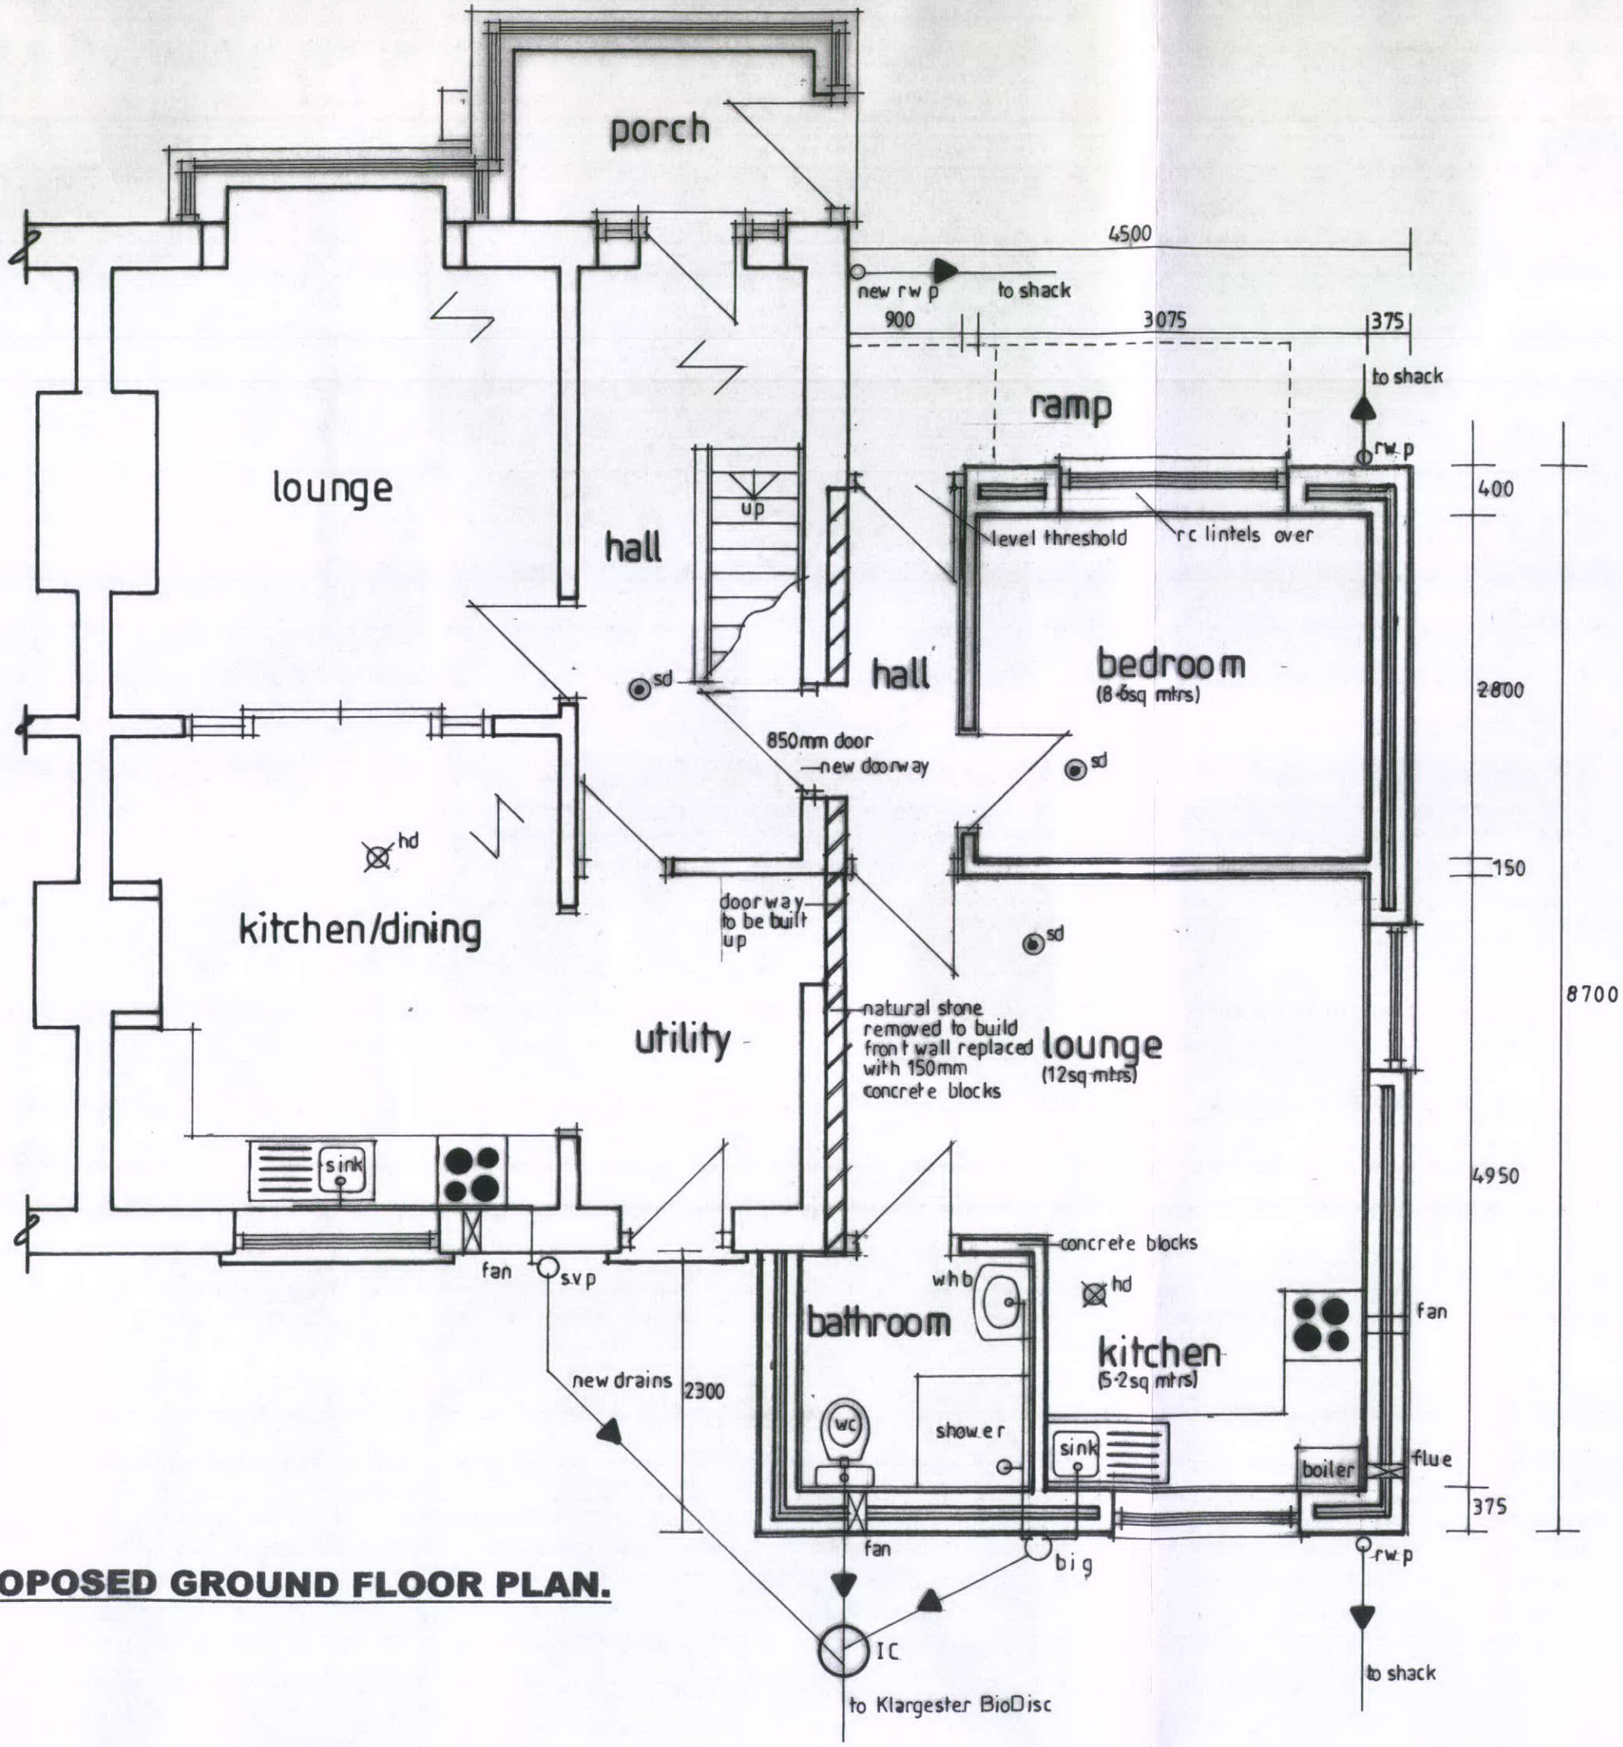

PROPOSED GROUND FLOOR PLAN.