HPK/2012/0547

08 OCT 2012

BLOCK PLAN SCALE 1: 500

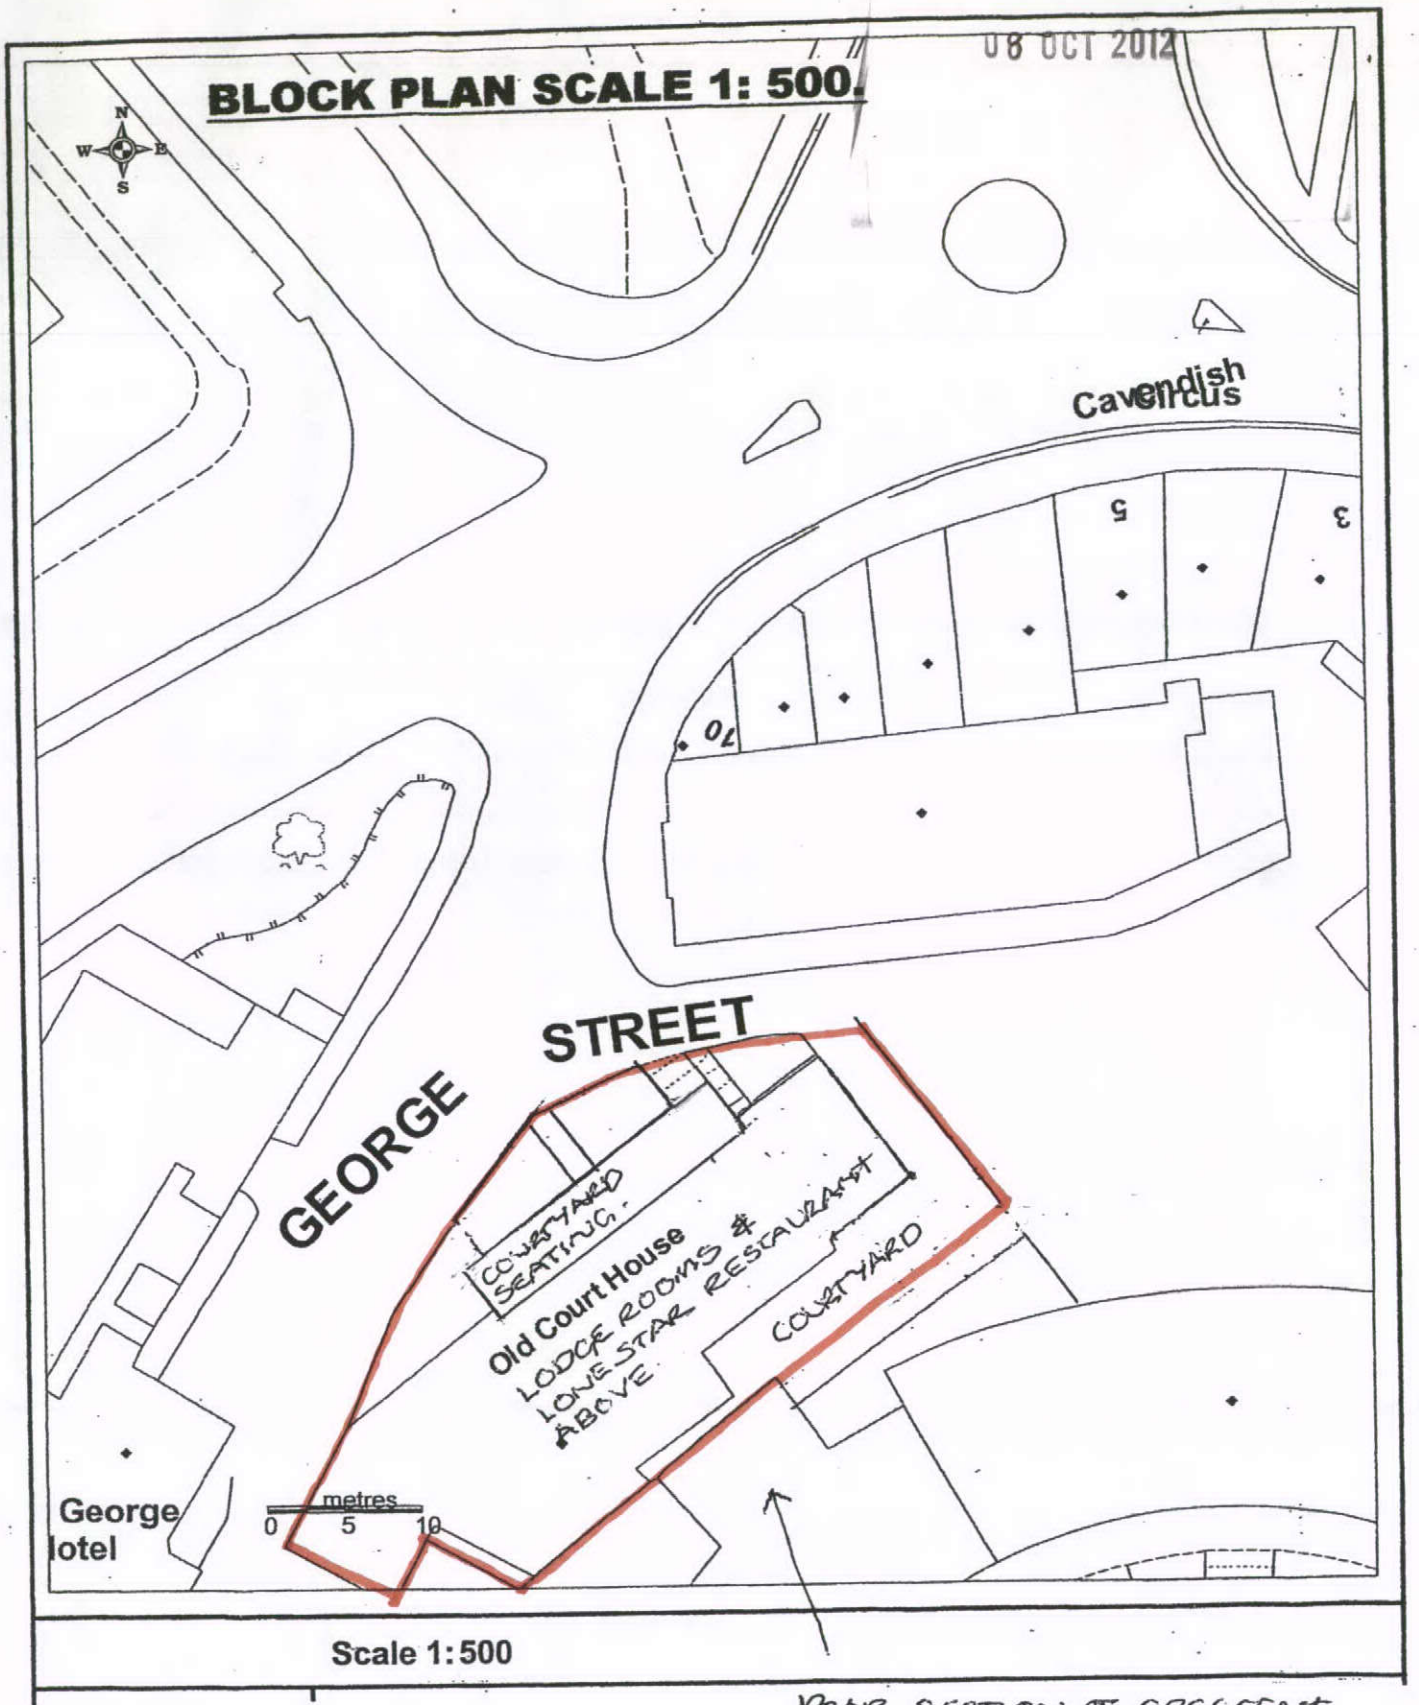

REAR SECTION OF CRESCENT NOW DEMOLISHED AS PART OF WORKS THERETO