HPK/2012/0563

08 OCT 2012

BLOCK PLAN SCALE 1: 500.

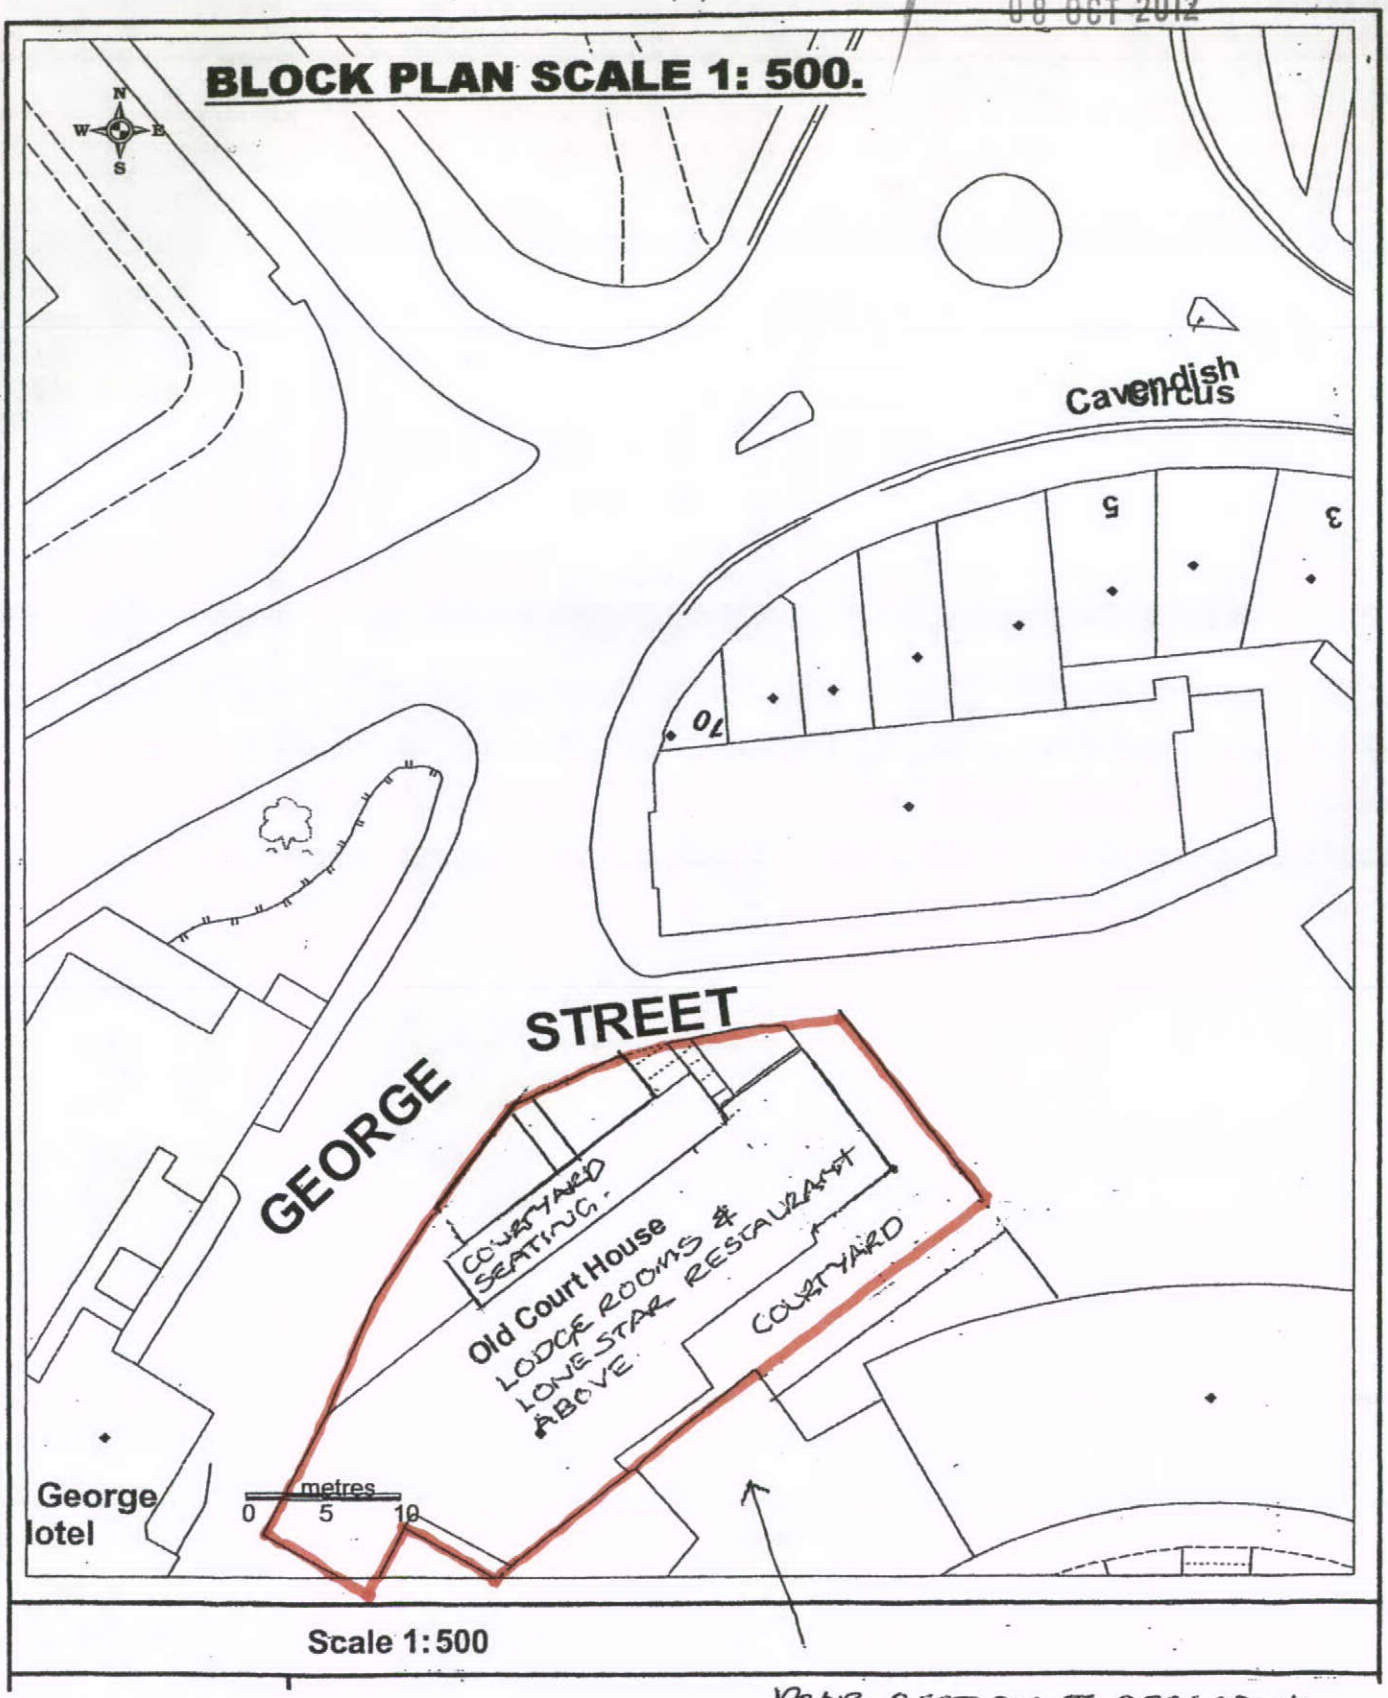

Scale 1:500

REAR SECTION OF CRESCENT NOW DEMOLISHED AS PART OF WORKS THERETO