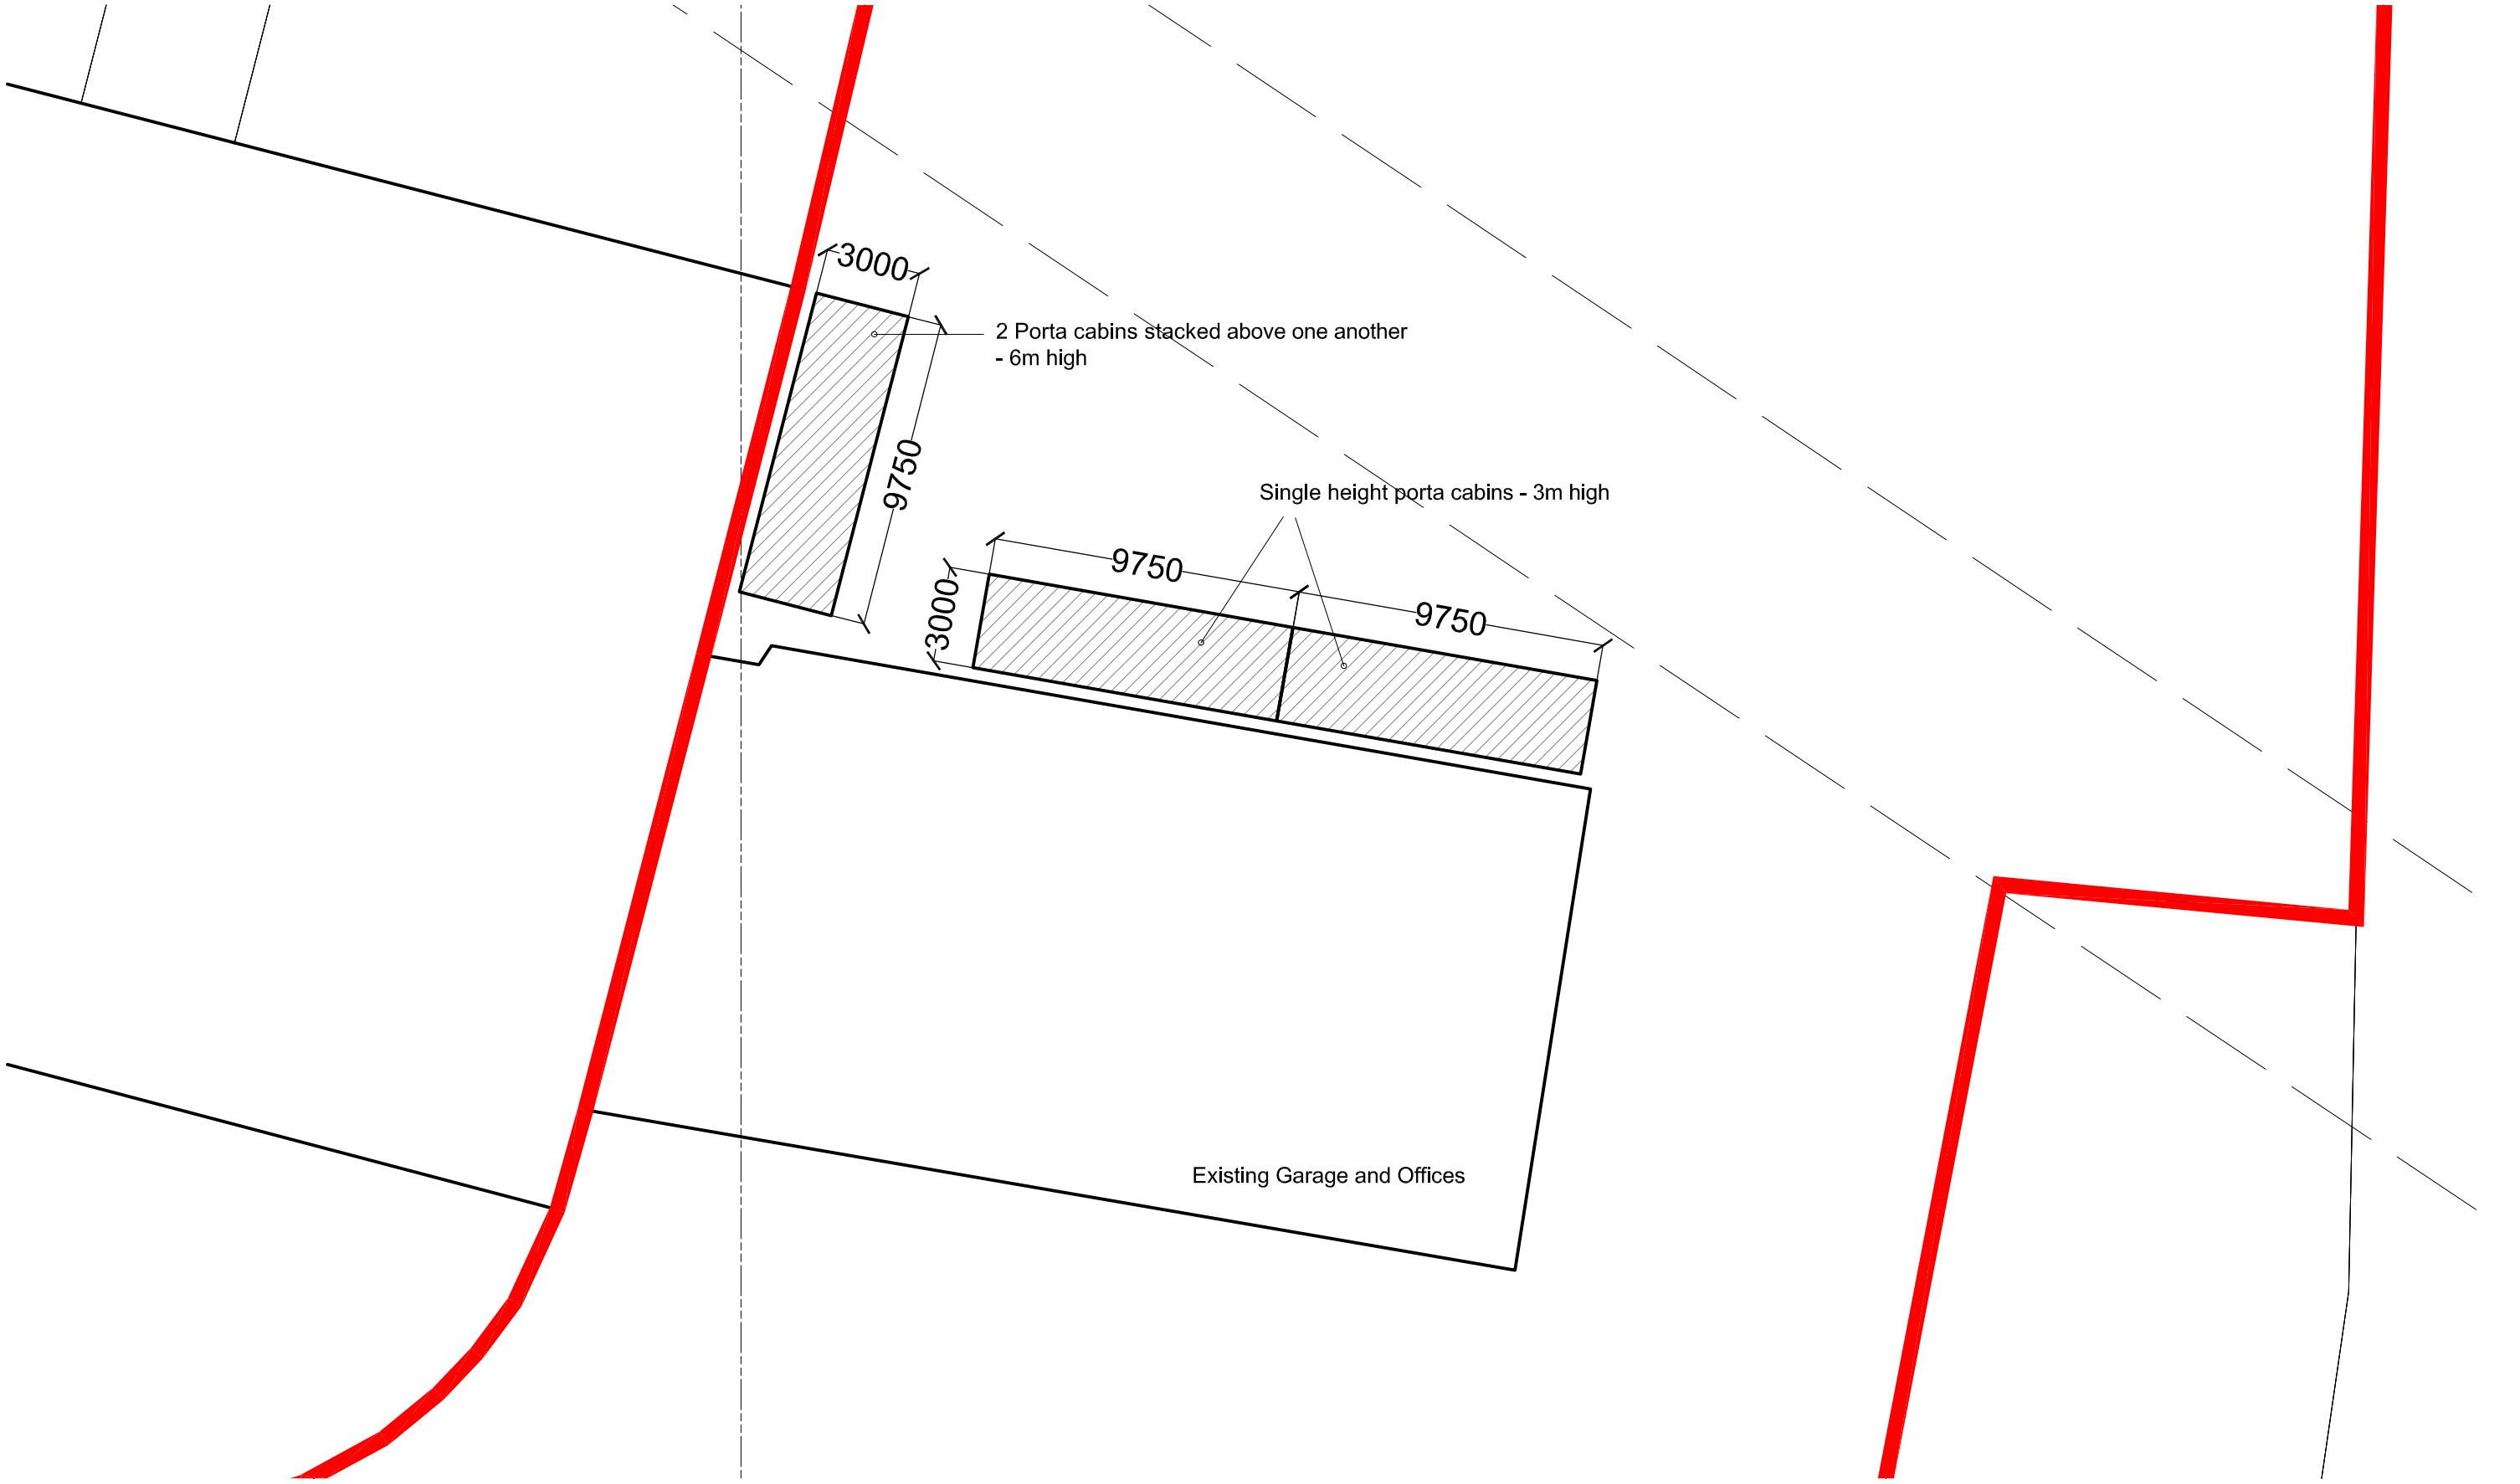


LAURA HAYWARD
Architect
2 Gloucester Crescent, Melton Mowbray, Leics, LE13 0AQ T. 01664 566997 M . 077250 28811 E. laura@haywardarchitects.co.uk

project	drawing title			
Proposed portacabins Doveholes, Chapel en le Frith	Sketch 1			
client	scale at A3		drawn	date
Centrebus Ltd	1:200		LHH	09.12
	job no.	drawing	rev.	
	1224	SK 001	-	

This drawing is the property of Laura Hayward Architects. No disclosure or copy may be made without the written permission of Laura Hayward Architect.