DRAWING No 1.

APK/2012/0543
08 OCT 2012

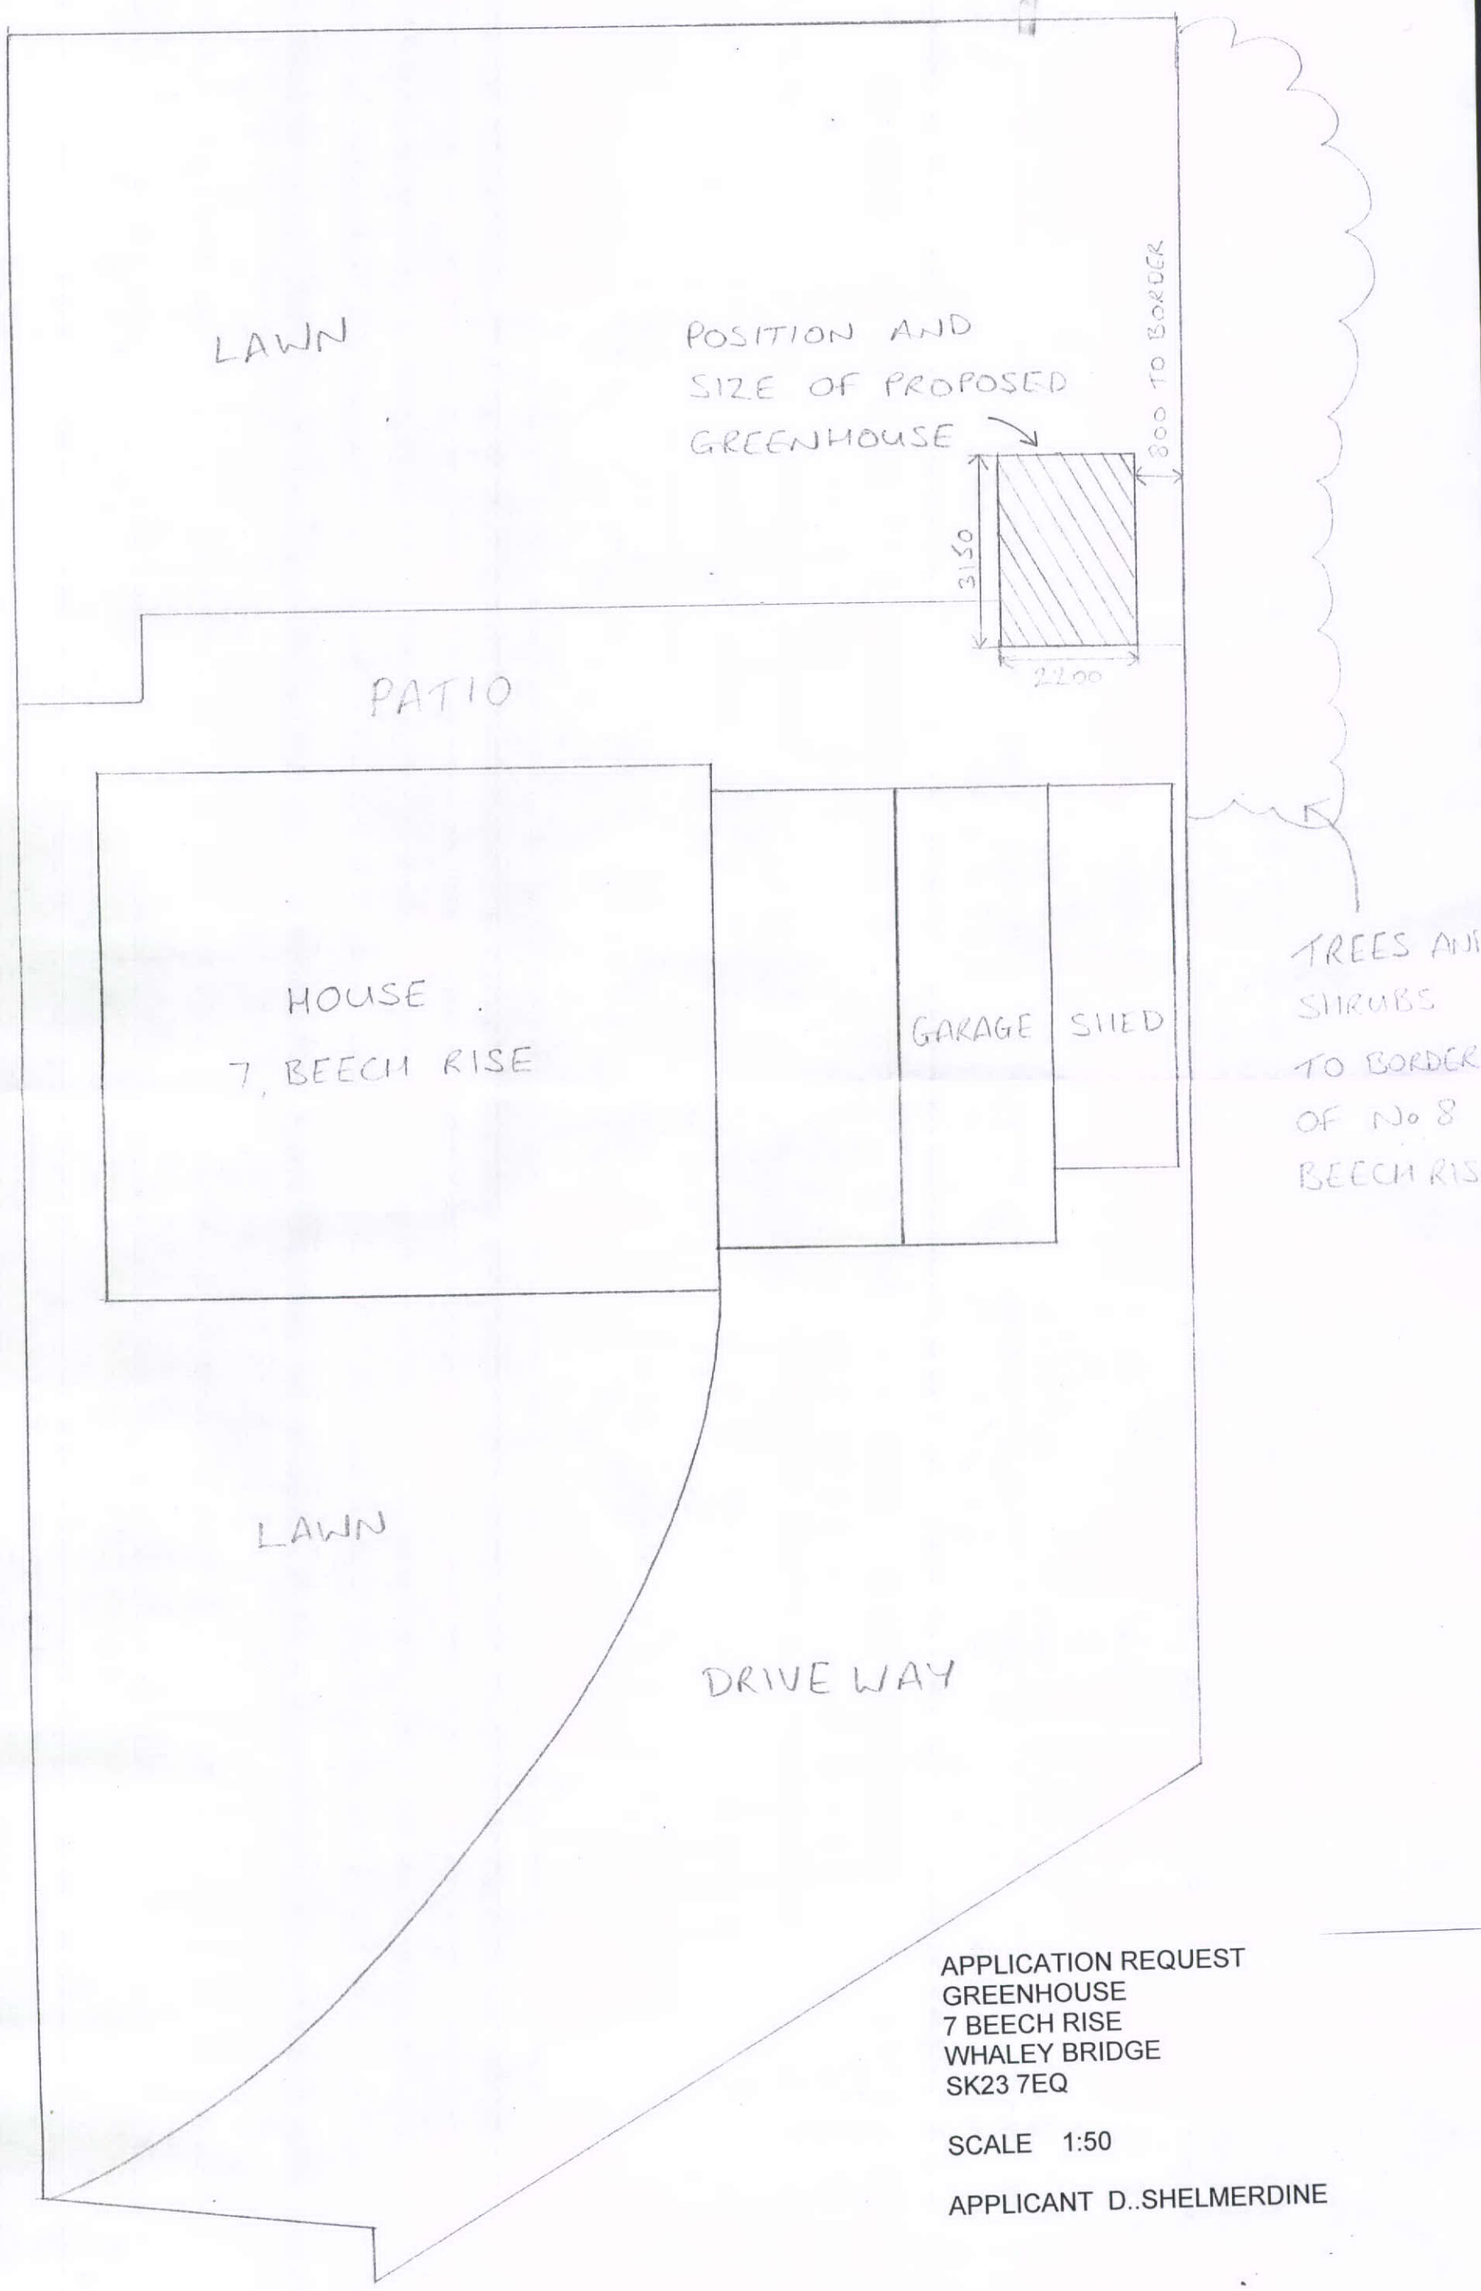

APPLICATION REQUEST
GREENHOUSE
7 BEECH RISE
WHALEY BRIDGE
SK23 7EQ

SCALE 1:50

APPLICANT D..SHELMERDINE