SITE PLAN 1:500.

HPK/2012/0543

08 OCT 2012

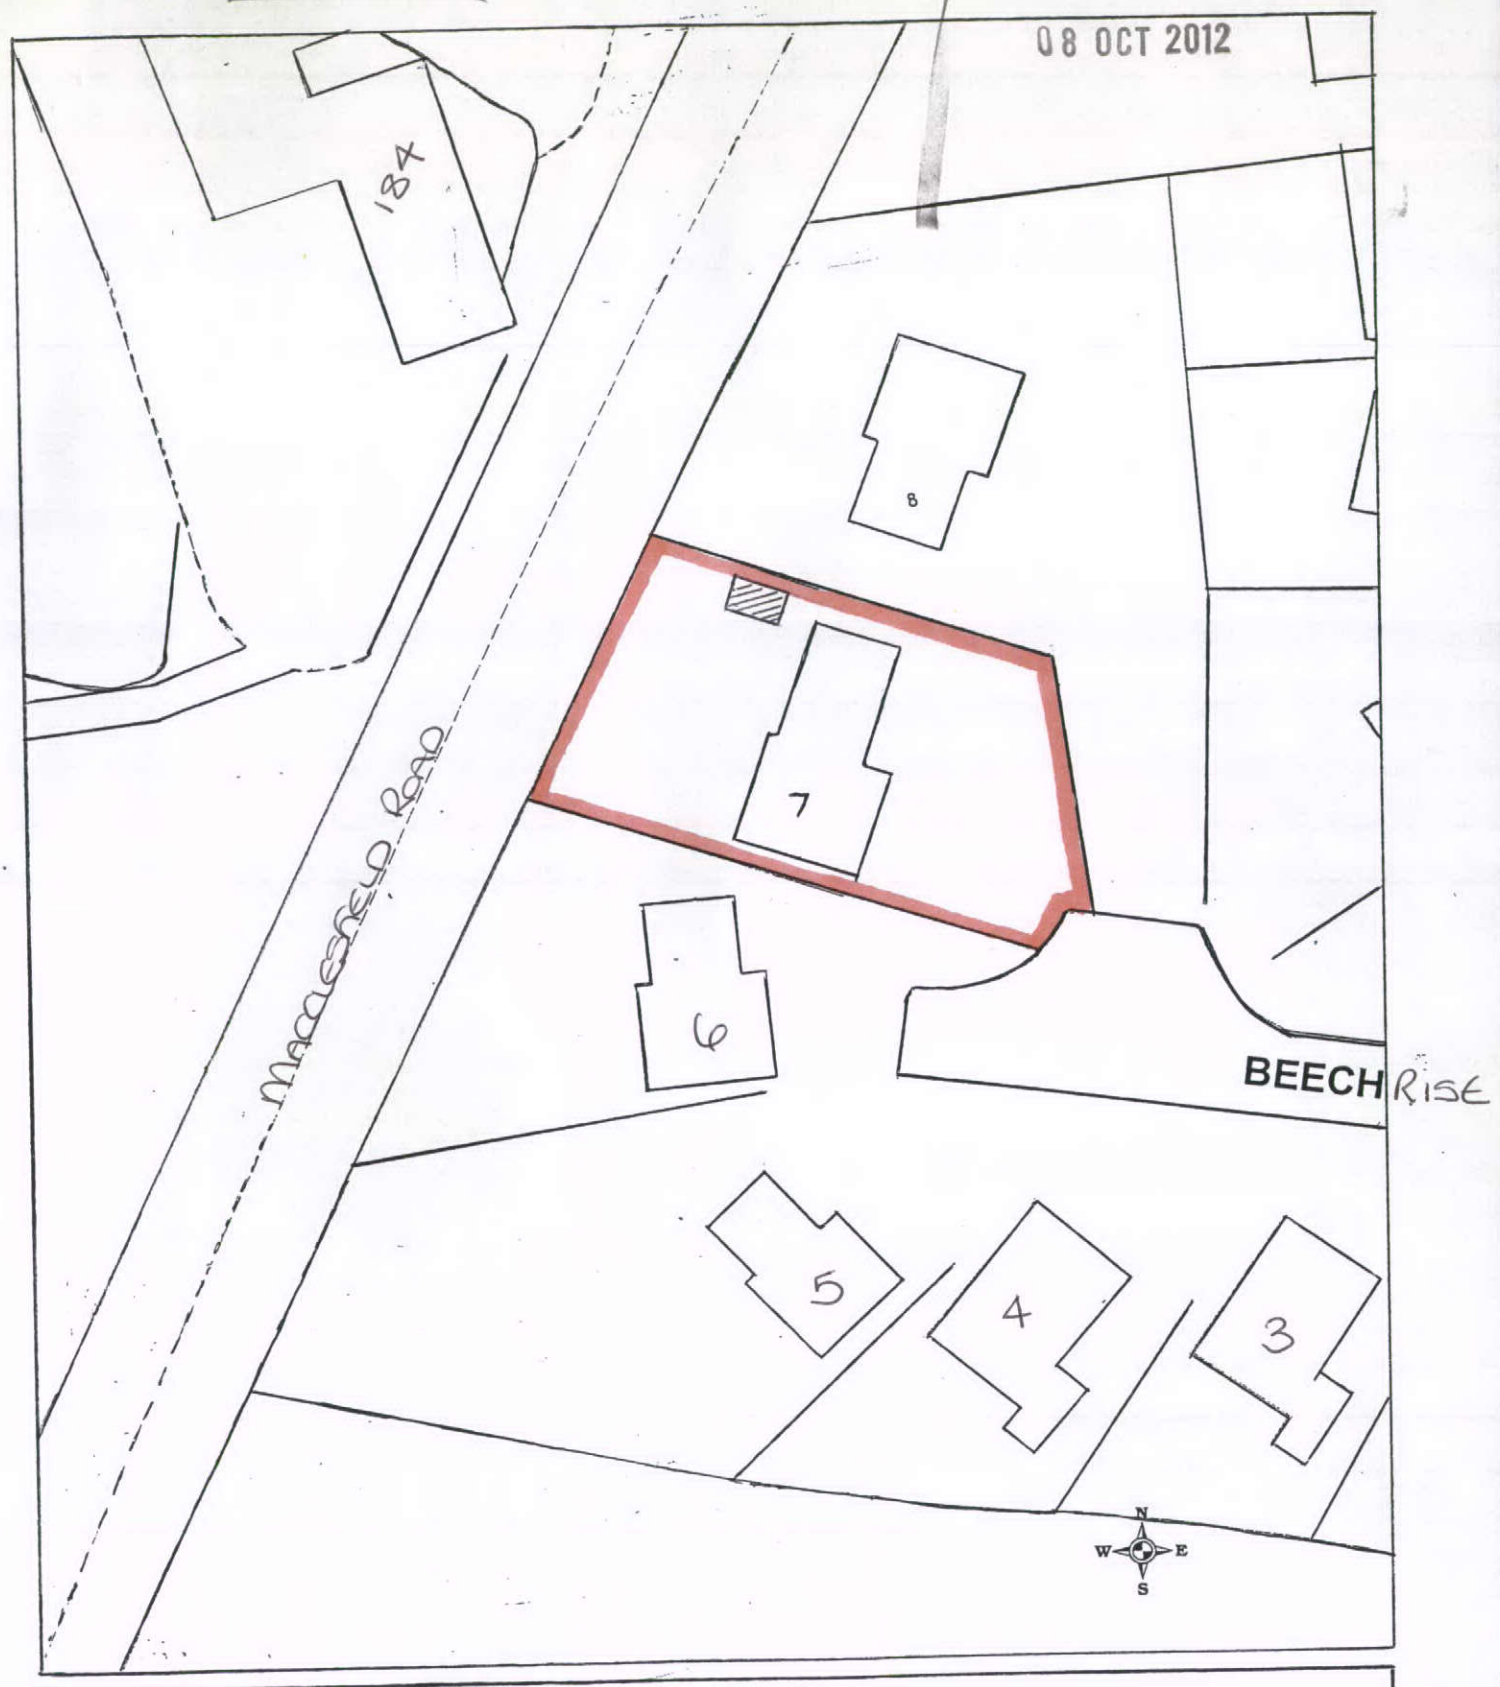

Reproduced from the Ordnance Survey mapping with the permission of the Controller of Her Majesty's Stationery Office Crown Copyright

Unauthorised reproduction infringes Crown Copyright and may lead to prosecution or civil proceedings

Scale 1 to 500

APPLICANT :- D. SHELMERDINE.
ADDRESS :- 7, BEECH RISE, WHALEY BRIDGE, SK23 7EQ.