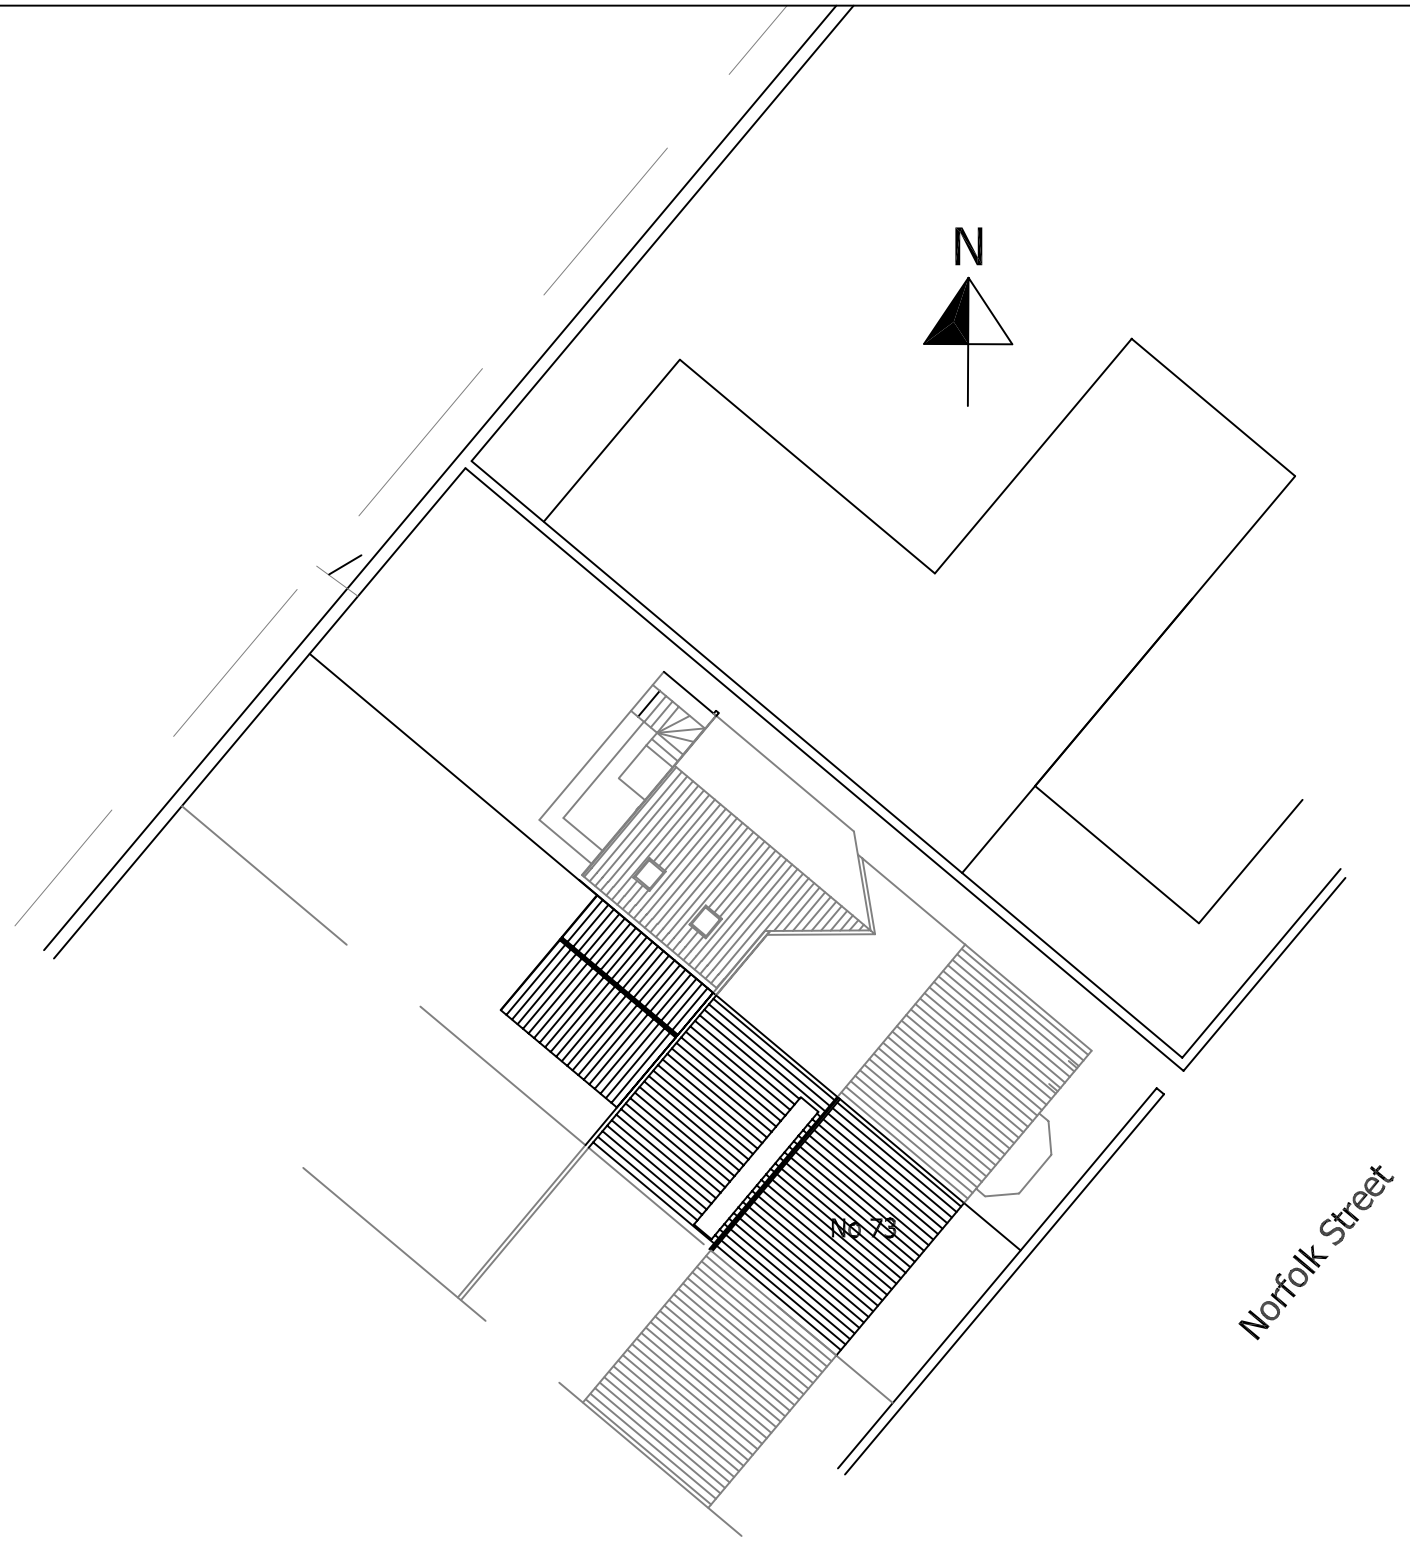

NF- PALOMA

Philip A Lomas B Sc, 7 Park Crescent Furness Vale, High Peak, SK23 7PU

DRAWN	PAL	DATE	Sept 12
JOB No	NFP. 12.12	SCALE	1:200 @ A3
DWG No	02	Rev	

73 Norfolk Street
Glossop
High Peak

Block Plan