Outbuilding External Materials
Roof: Slate to match house.
Walls Front wall to be coursed nat. stone, sides and rear walls to be rendered.
Doors and windows Double glazed PVCu
Rainwater Goods Black plastic.

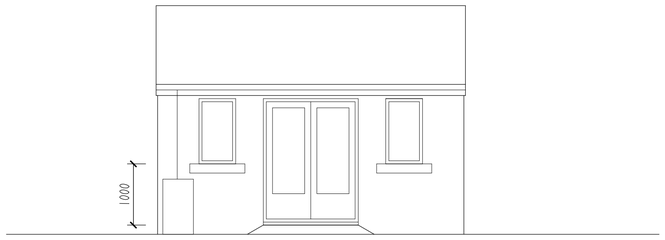

FRONT ELEVATION

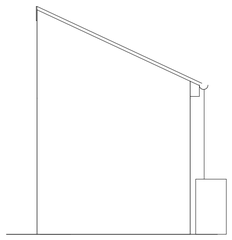

SIDE ELEVATION



REAR ELEVATION

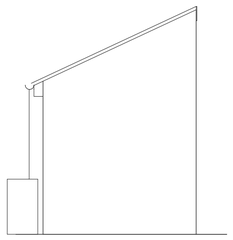

SIDE ELEVATION

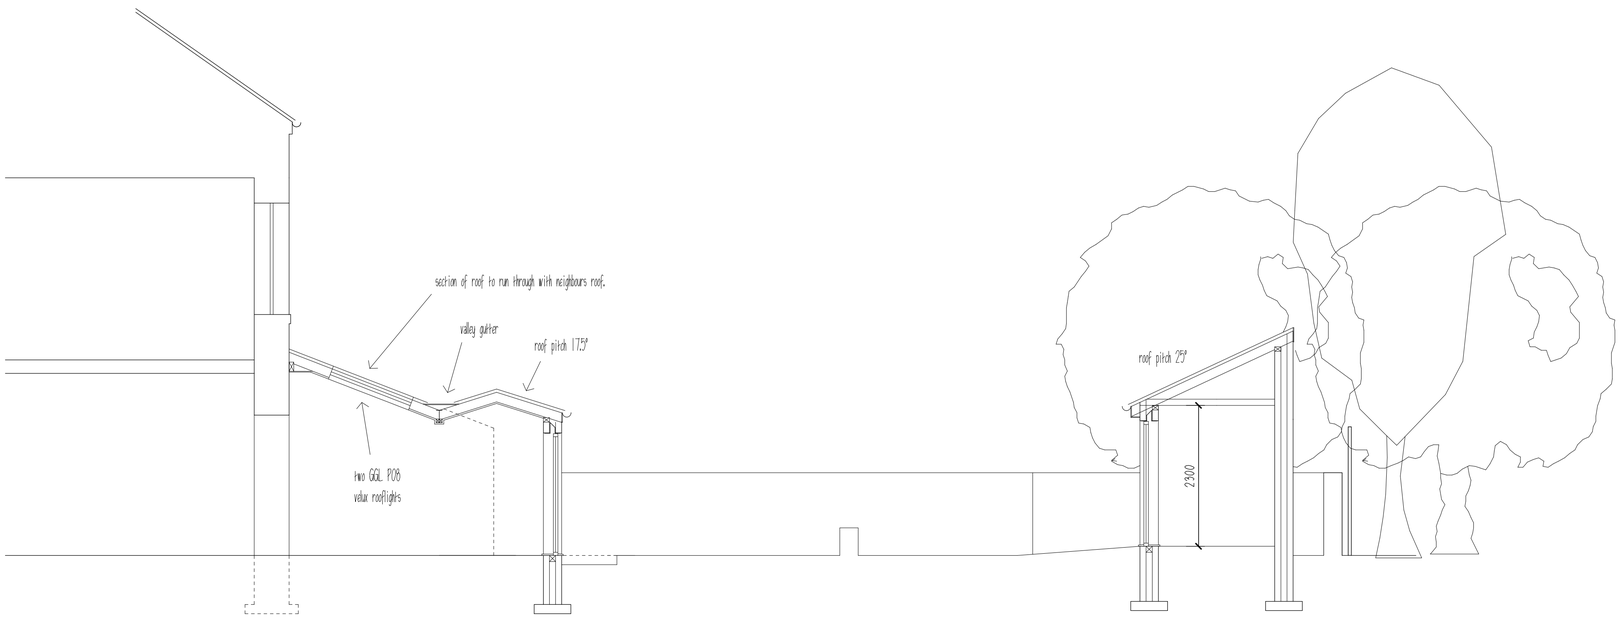

PROPOSED SECTION THRO EXTENSION AND OUTBUILDING

THIS DRAWING IS NOT TO BE COPIED OR REPRODUCED
WITHOUT THE PRIOR WRITTEN CONSENT OF PLANMART LTD.

PLANMART

Client:

Mr & Mrs Brokenshire,
Townfield House, 19A Manchester Rd, Tintwistle, Glossop. SK13

Project:

Proposed detached outbuilding and single storey extension.

Title:

Elevations of proposed outbuilding and longitudinal section through site.

Scale: 1:50 A1 sheet.

Drawn:	Date:
MH	July 2012
Project no.:	Drawing no.:
2445	2445-2.

PLANMART LIMITED
53A High St. West, Glossop,
Derbyshire SK13 8AZ.
Tel: 01457 863153 E mail: planmart@btconnect.com