THIS DRAWING IS NOT TO BE COPIED OR REPRODUCED
WITHOUT THE PRIOR WRITTEN CONSENT OF PLANMART LTD.

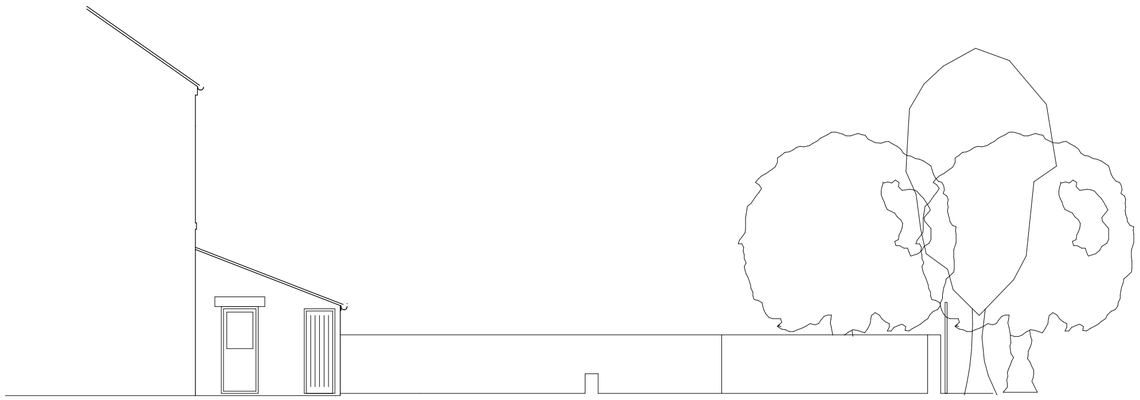

EXISTING SIDE ELEVATION EAST

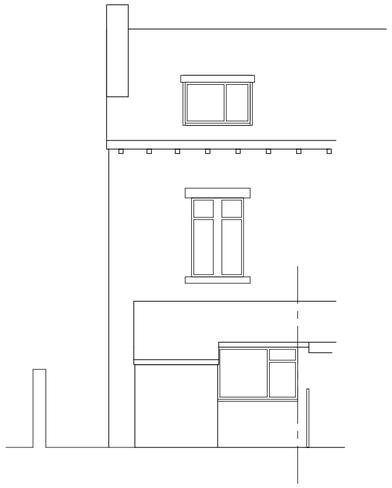

EXISTING REAR ELEVATION NORTH

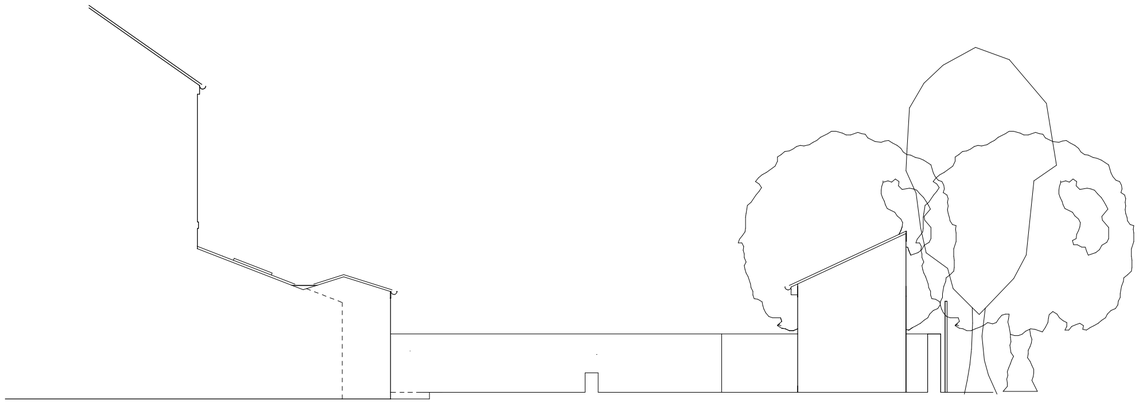

PROPOSED SIDE ELEVATION EAST



PROPOSED REAR ELEVATION NORTH

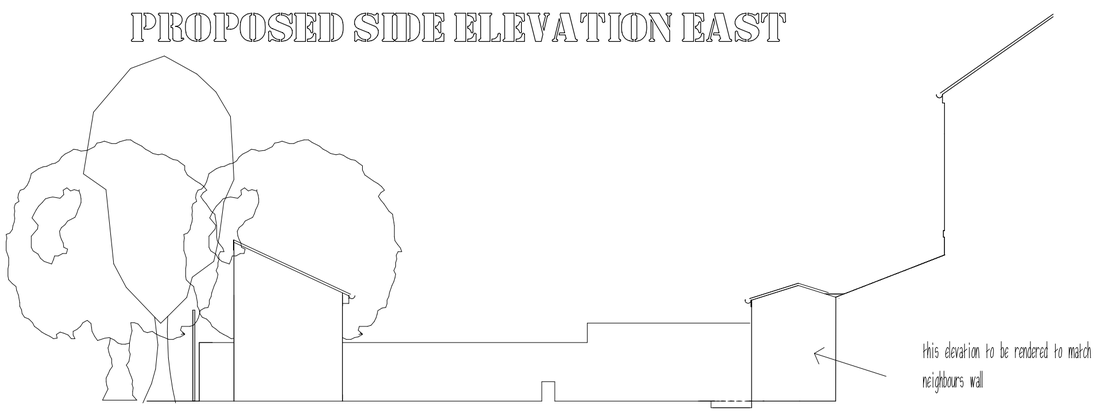

PROPOSED SIDE ELEVATION WEST

House extension external materials:
Roof: Slate to match exstg house.
Walls: Coursed nat stone to match house with side elevation facing attached neighbour to be rendered to match their extension.
Doors/Windows: Double glazed PVCu to match main house.
Rainwater goods: Black plastic to match house.

PLANMART

Client:

Mr & Mrs Brokenshar,
Townfield House, 19A Manchester Rd, Tintwistle, Glossop. SK13

Project:

Proposed detached outbuilding and single storey extension.

Title:

Existing and proposed elevations.

Scale: 1:100 A2 sheet.

Drawn: MH	Date: July 2012
Project no.: 2445	Drawing no.: 2445-3.

PLANMART LIMITED
53A High St. West, Glossop,
Derbyshire SK13 8AZ.
Tel: 01457 863153 E mail: planmart@btconnect.com