THIS DRAWING IS NOT TO BE COPIED OR REPRODUCED
WITHOUT THE PRIOR WRITTEN CONSENT OF PLANMART LTD.

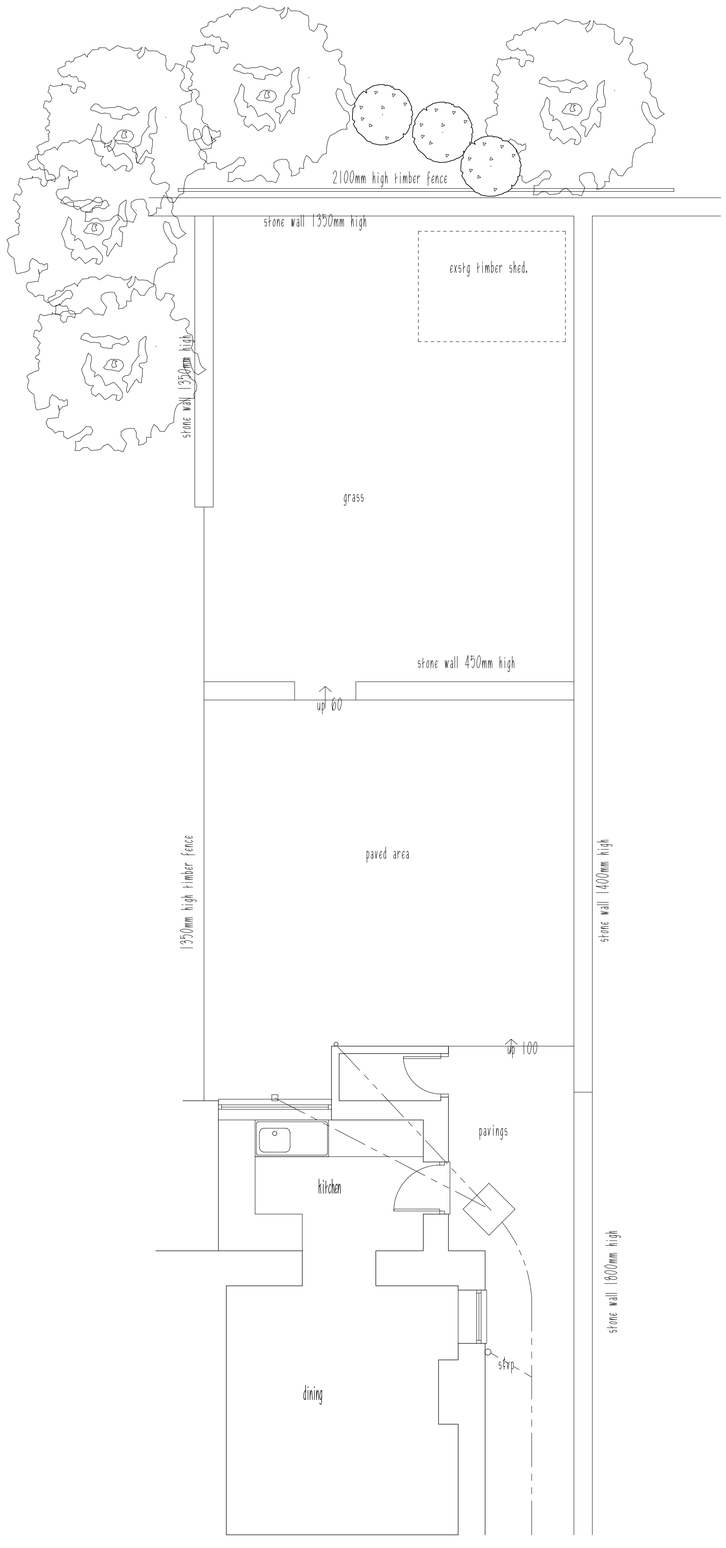

EXISTING FLOOR PLAN

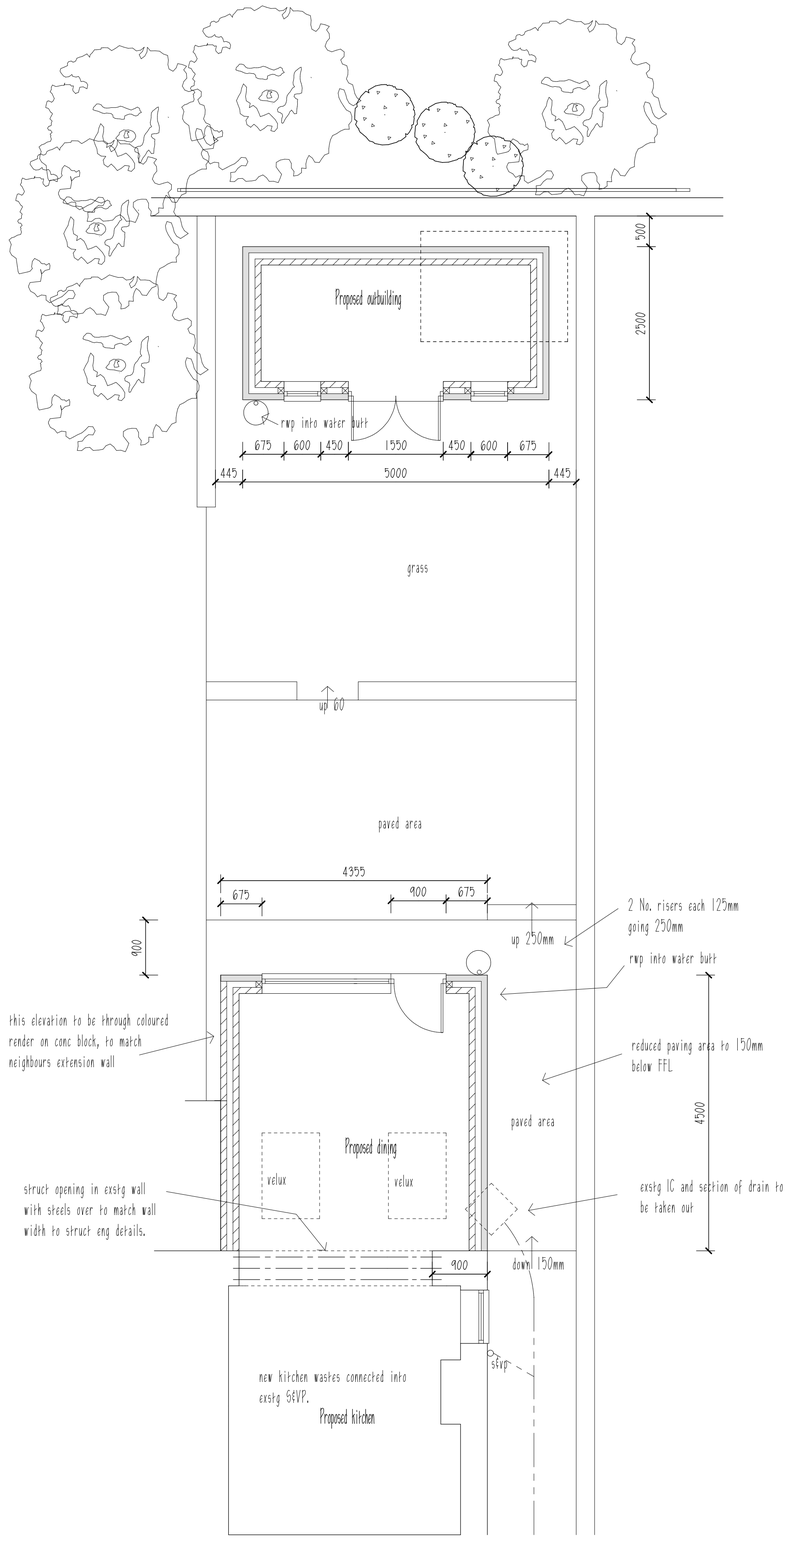

PROPOSED FLOOR PLAN

PLANMART

Client:

Mr & Mrs Brokenshaw,
Townfield House, 19A Manchester Rd, Tintwistle, Glossop. SK13 1NF

Project:

Proposed detached outbuilding and single storey extension.

Title:

Existing and proposed plans.

Scale: 1:50 A1 sheet.	
Drawn: MH	Date: July 2012
Project no.: 2445	Drawing no.: 2445-1.

PLANMART LIMITED
53A High St. West, Glossop,
Derbyshire SK13 8AZ.
Tel: 01457 863153 E mail: planmart@btconnect.com