drg no 12·7/2

John F. Lomas. M.R.I.C.S., M.B.Eng
Rothbury
Chapel Road
Hayfield
High Peak SK22 2JF
Tel. 01663 745186

PARK 2012/0564
03 OCT 2012

site plan

1 : 200

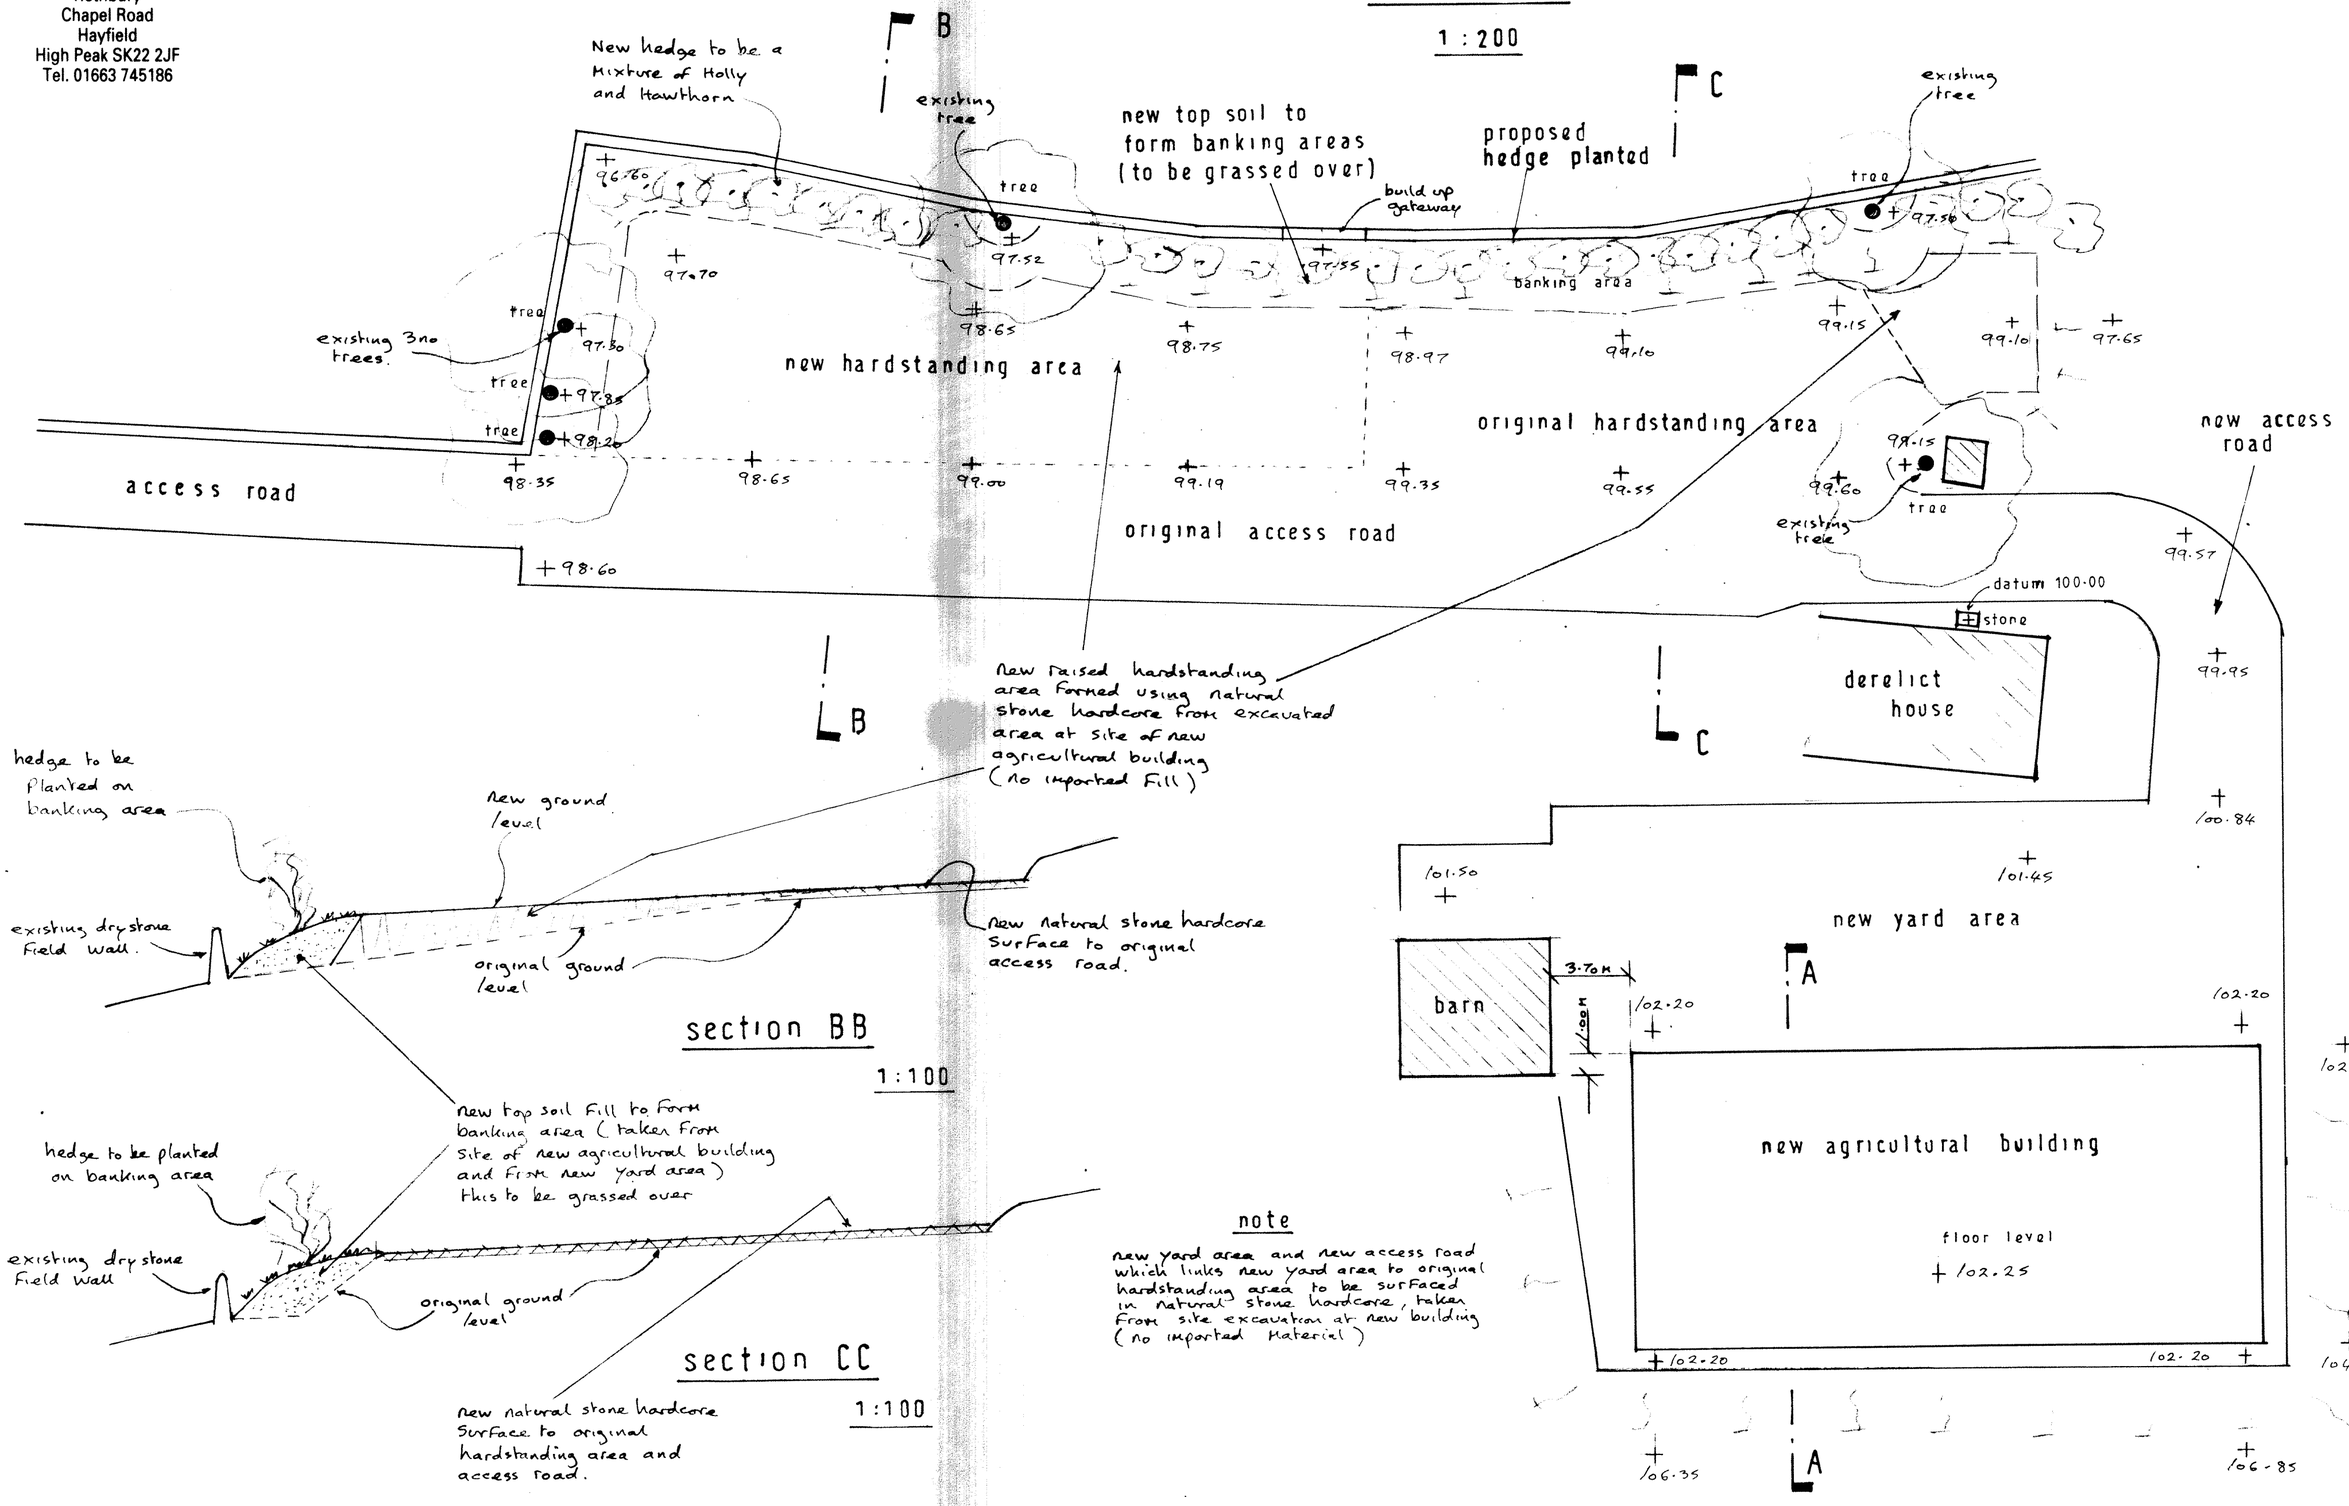

section BB

1:100

section CC

1:100

note

new yard area and new access road which links new yard area to original hardstanding area to be surFaced in natural stone hardcore, taken From site excavation at new building (no imported material)