HPK/2012/0571

04 OCT 2012

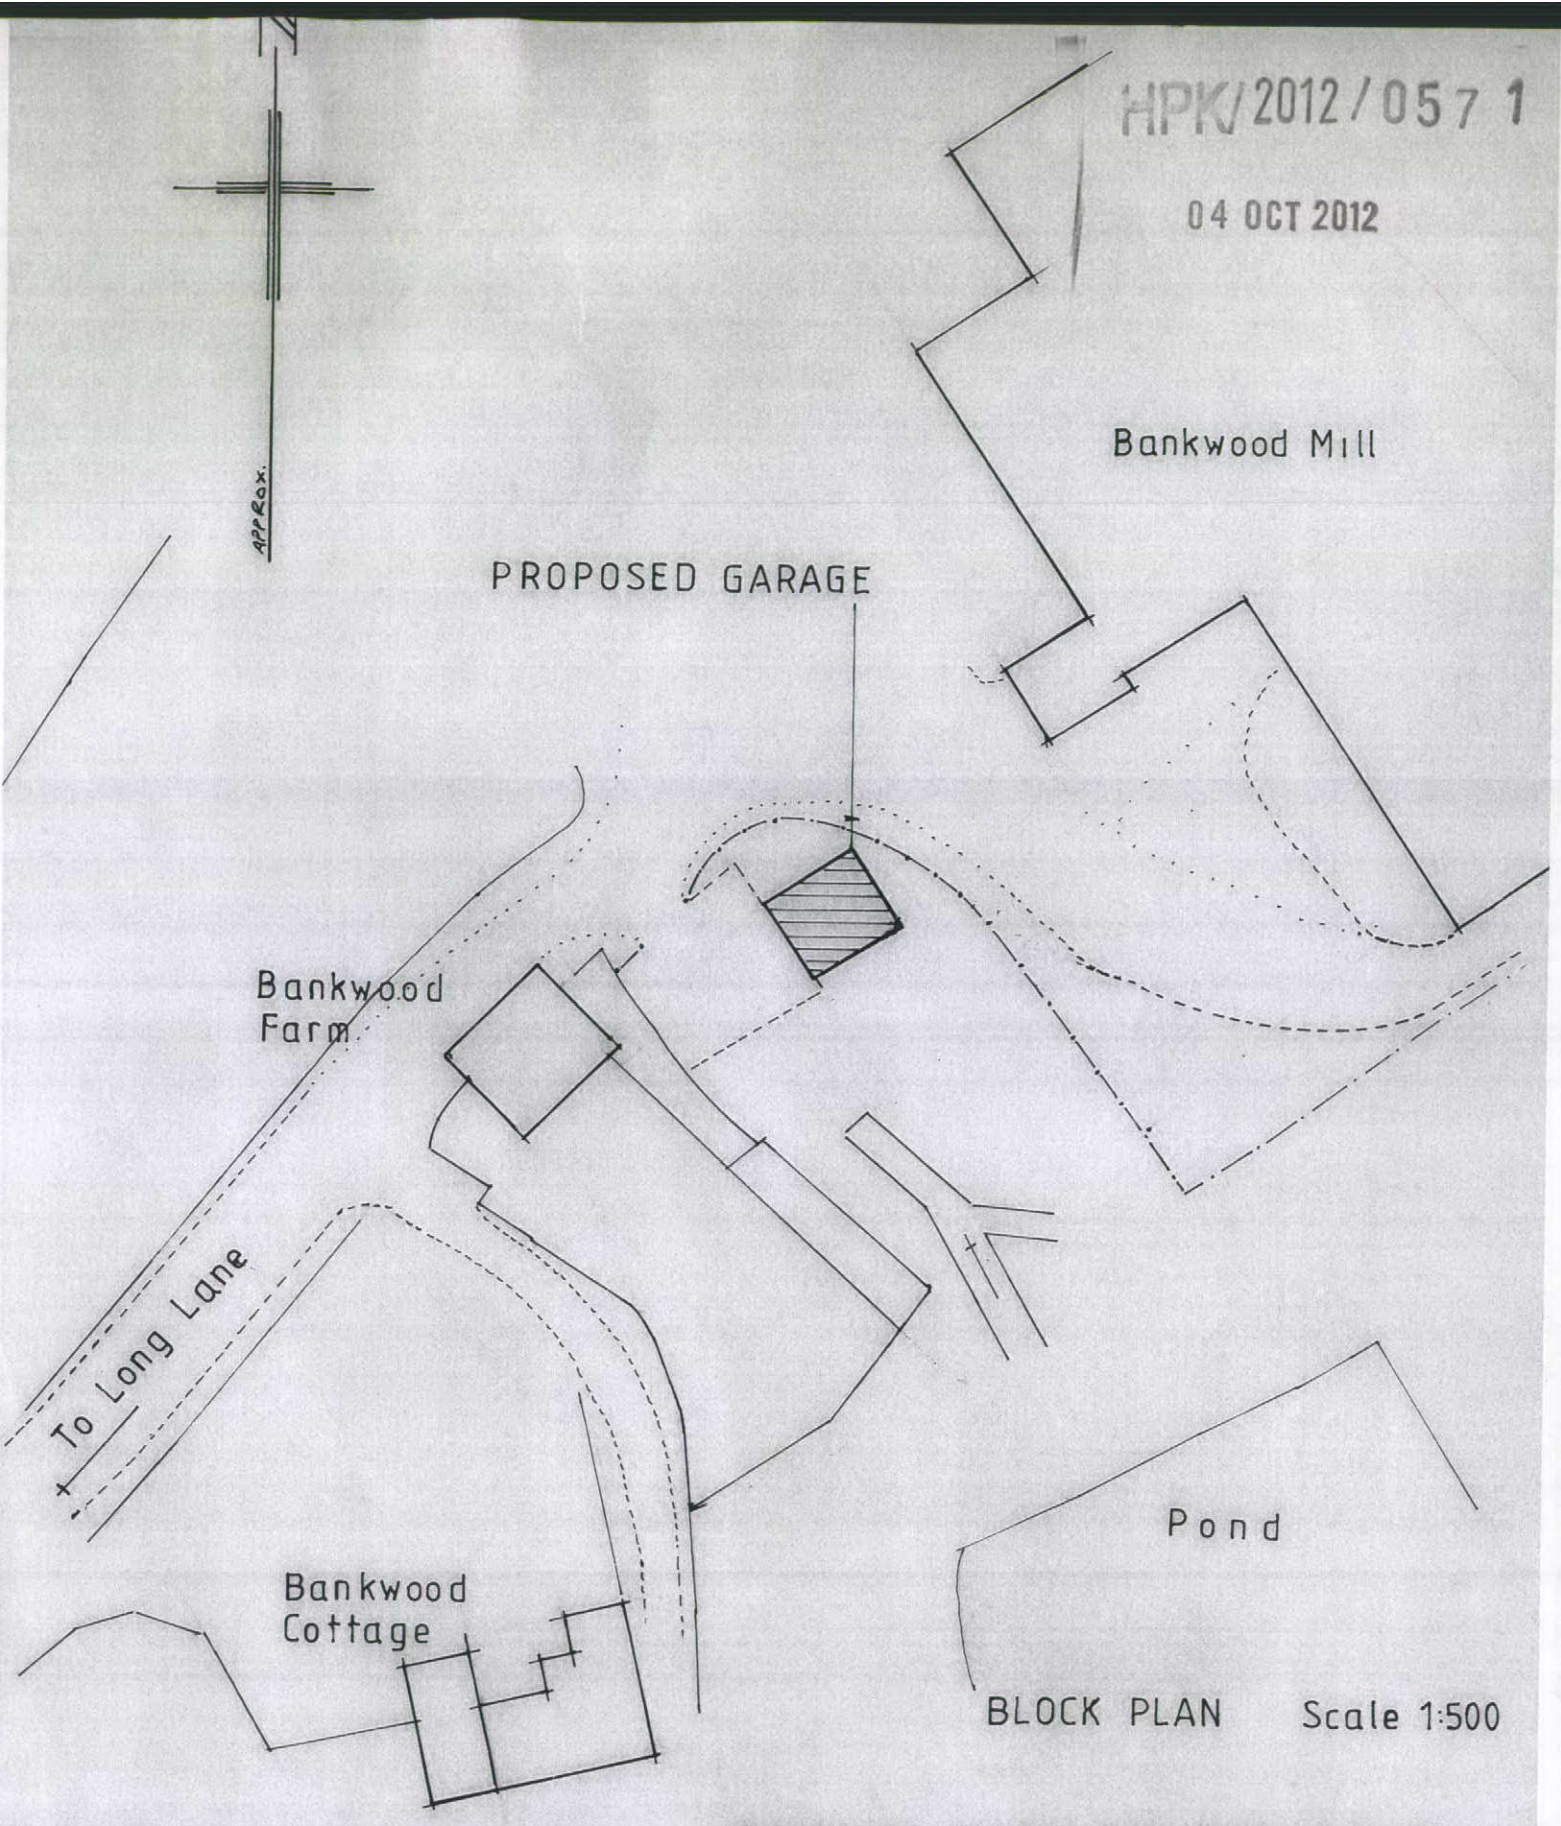

BLOCK PLAN Scale 1:500

PROPOSED DOUBLE DETACHED GARAGE
AT BANKWOOD FARM
OFF LONG LANE CHARLESWORTH
HIGH PEAK DERBYSHIRE SK13 5ER

Dwg 3 of 3

20·09·2012