HPK/2012/0571
04 OCT 2012

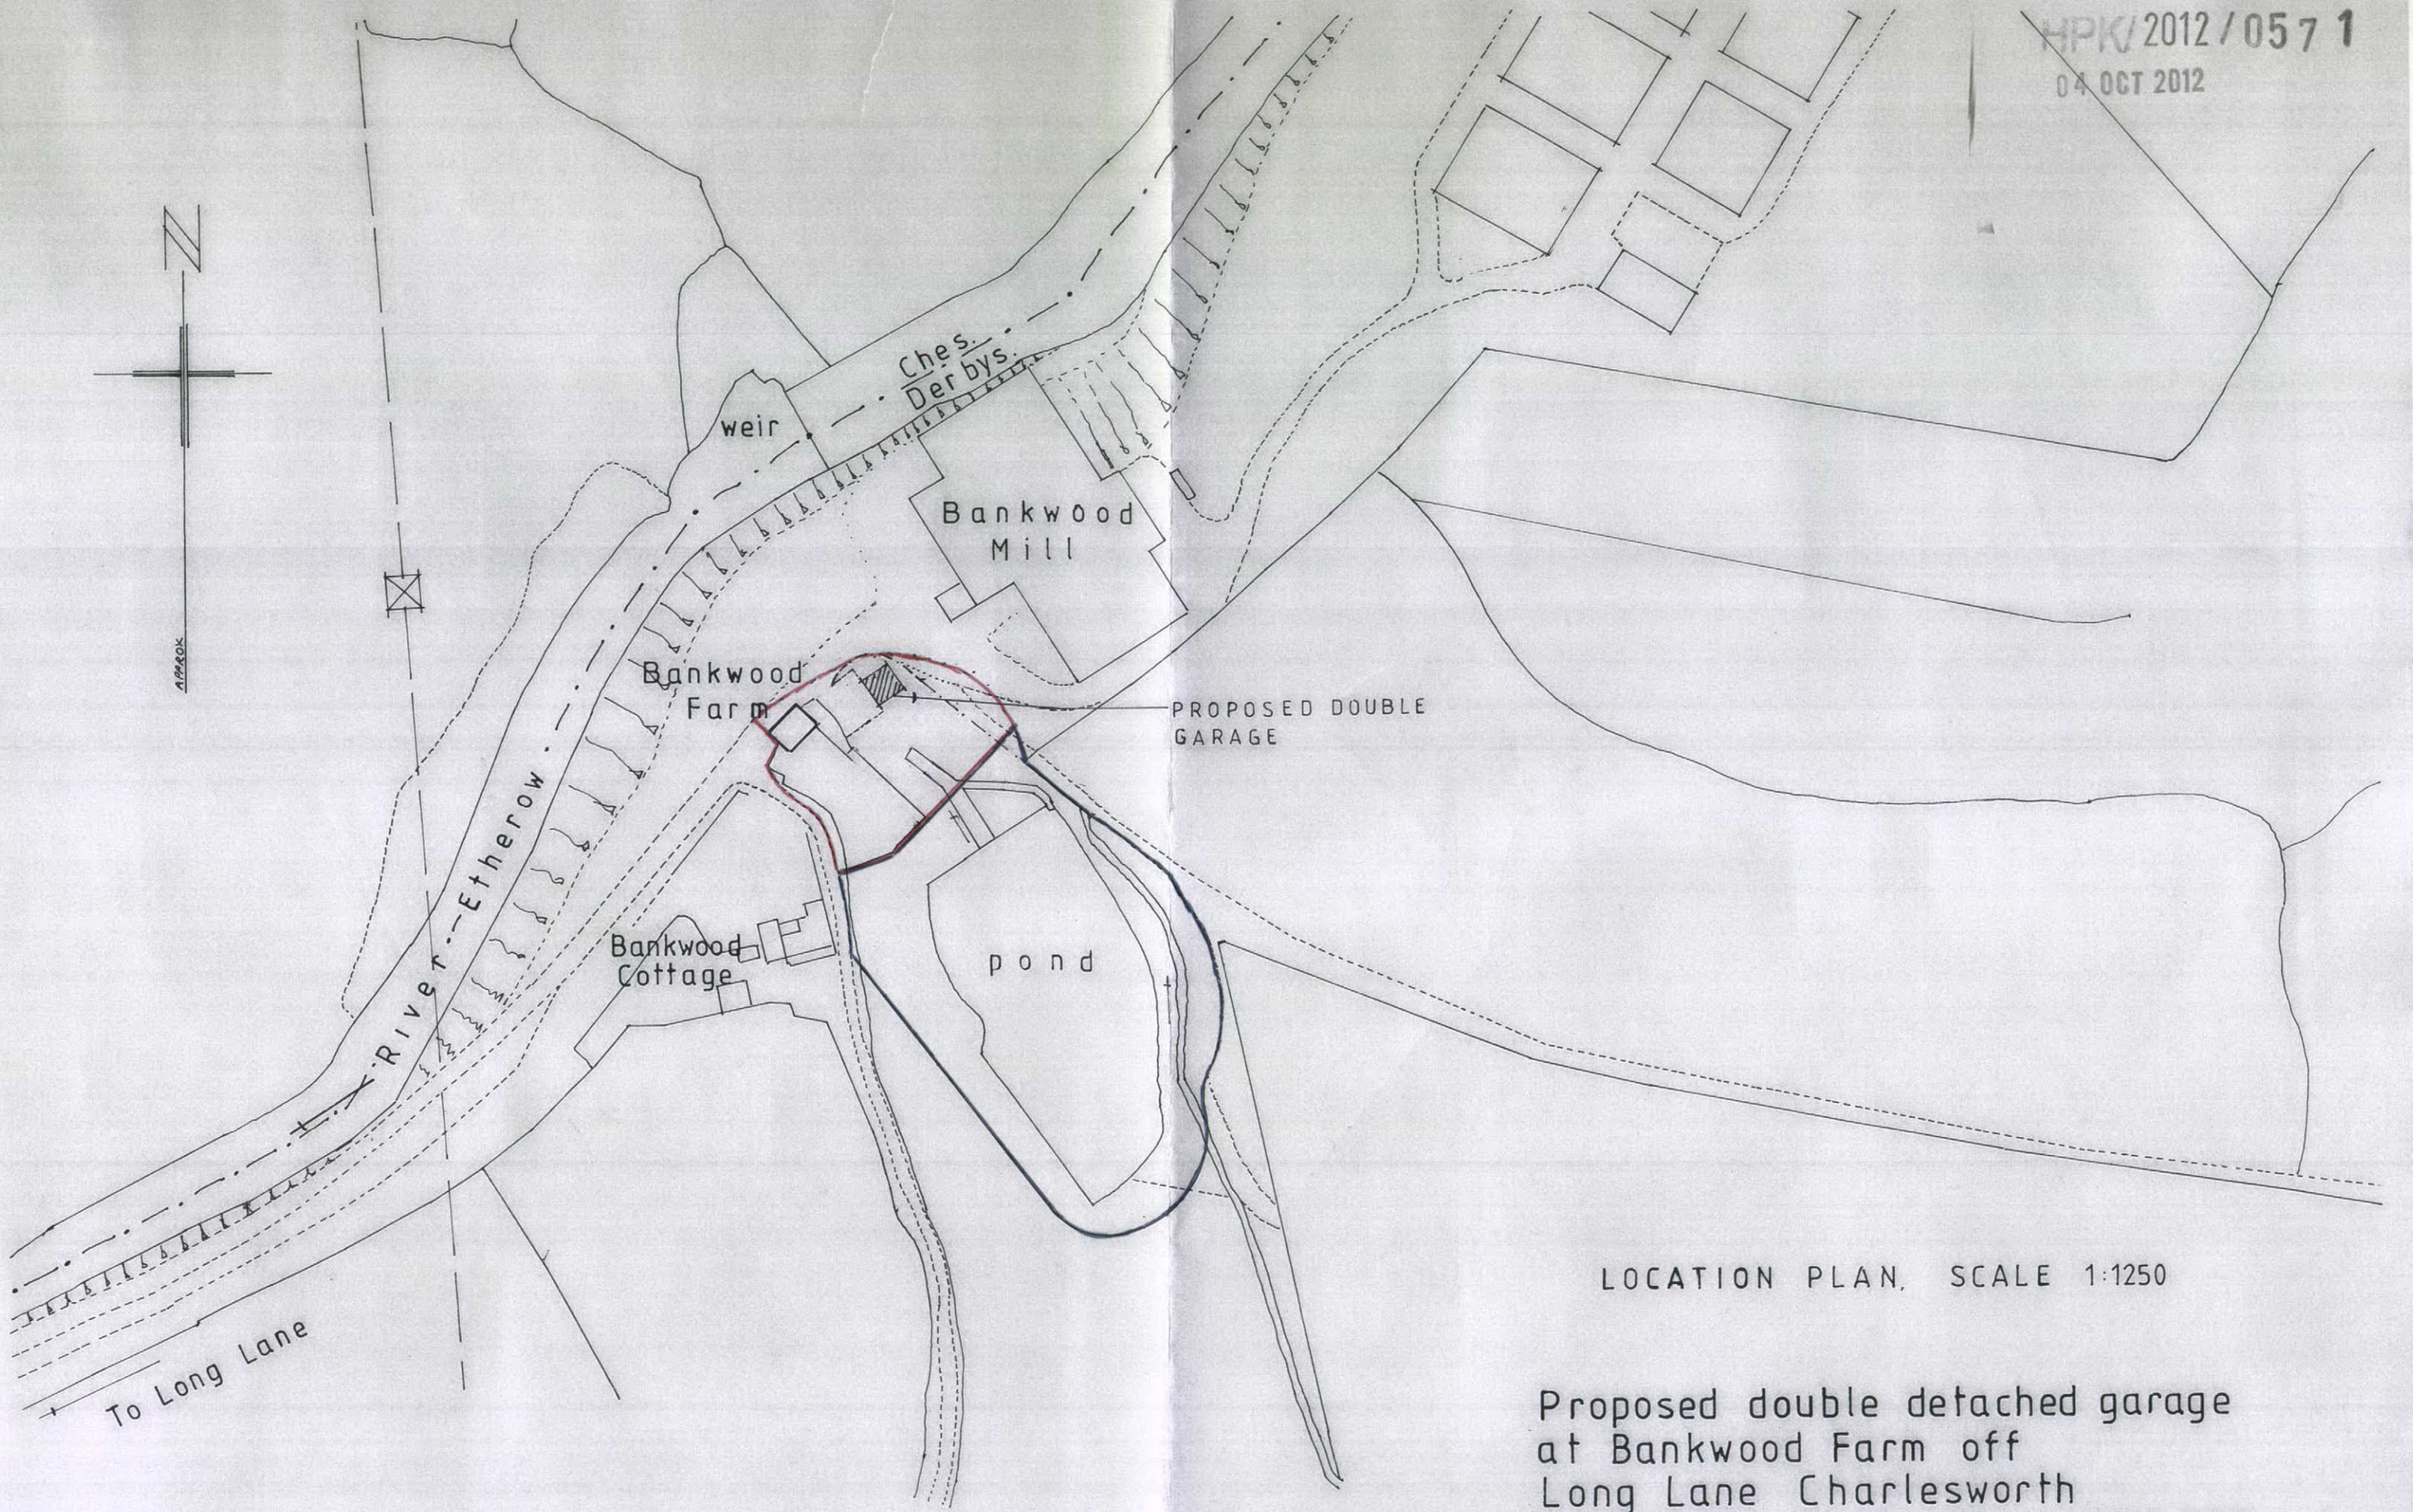

LOCATION PLAN, SCALE 1:1250

Proposed double detached garage
at Bankwood Farm off
Long Lane Charlesworth
High Peak Derbyshire SK13 5ER

Dwg 2 of 3 20·09·2012