Scale - 1:1250@A4
Dated - 05/08/08
4560

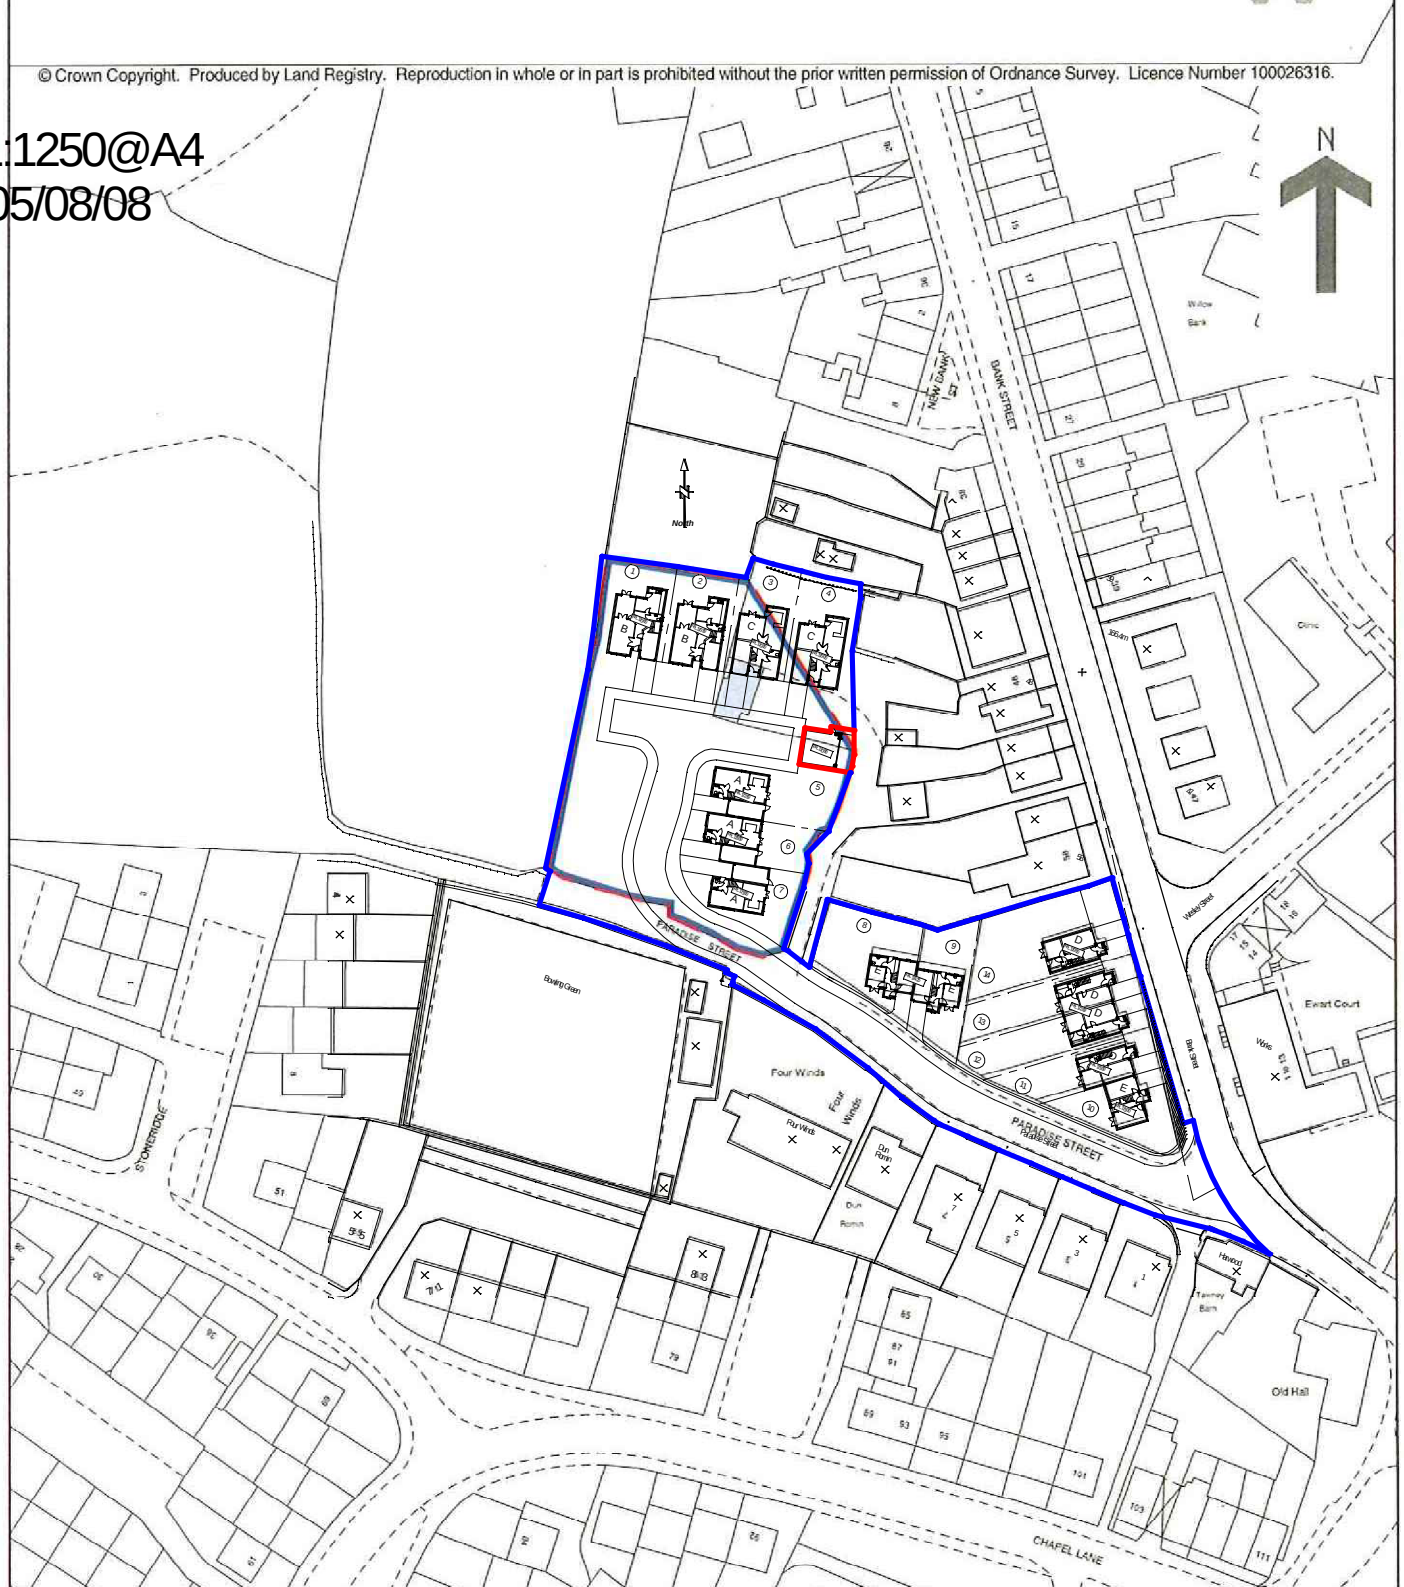

architects

hall needham associates LLP

HOLLINWOOD BUSINESS CENTRE, ALBERT ST. HOLLINWOOD, OLDHAM OL8 3QL

E-Mail - nigel@hallneedham.co.uk Tel:01616881820 Fax:01616881821