Do not scale dimensions from this drawing. If in doubt ask.

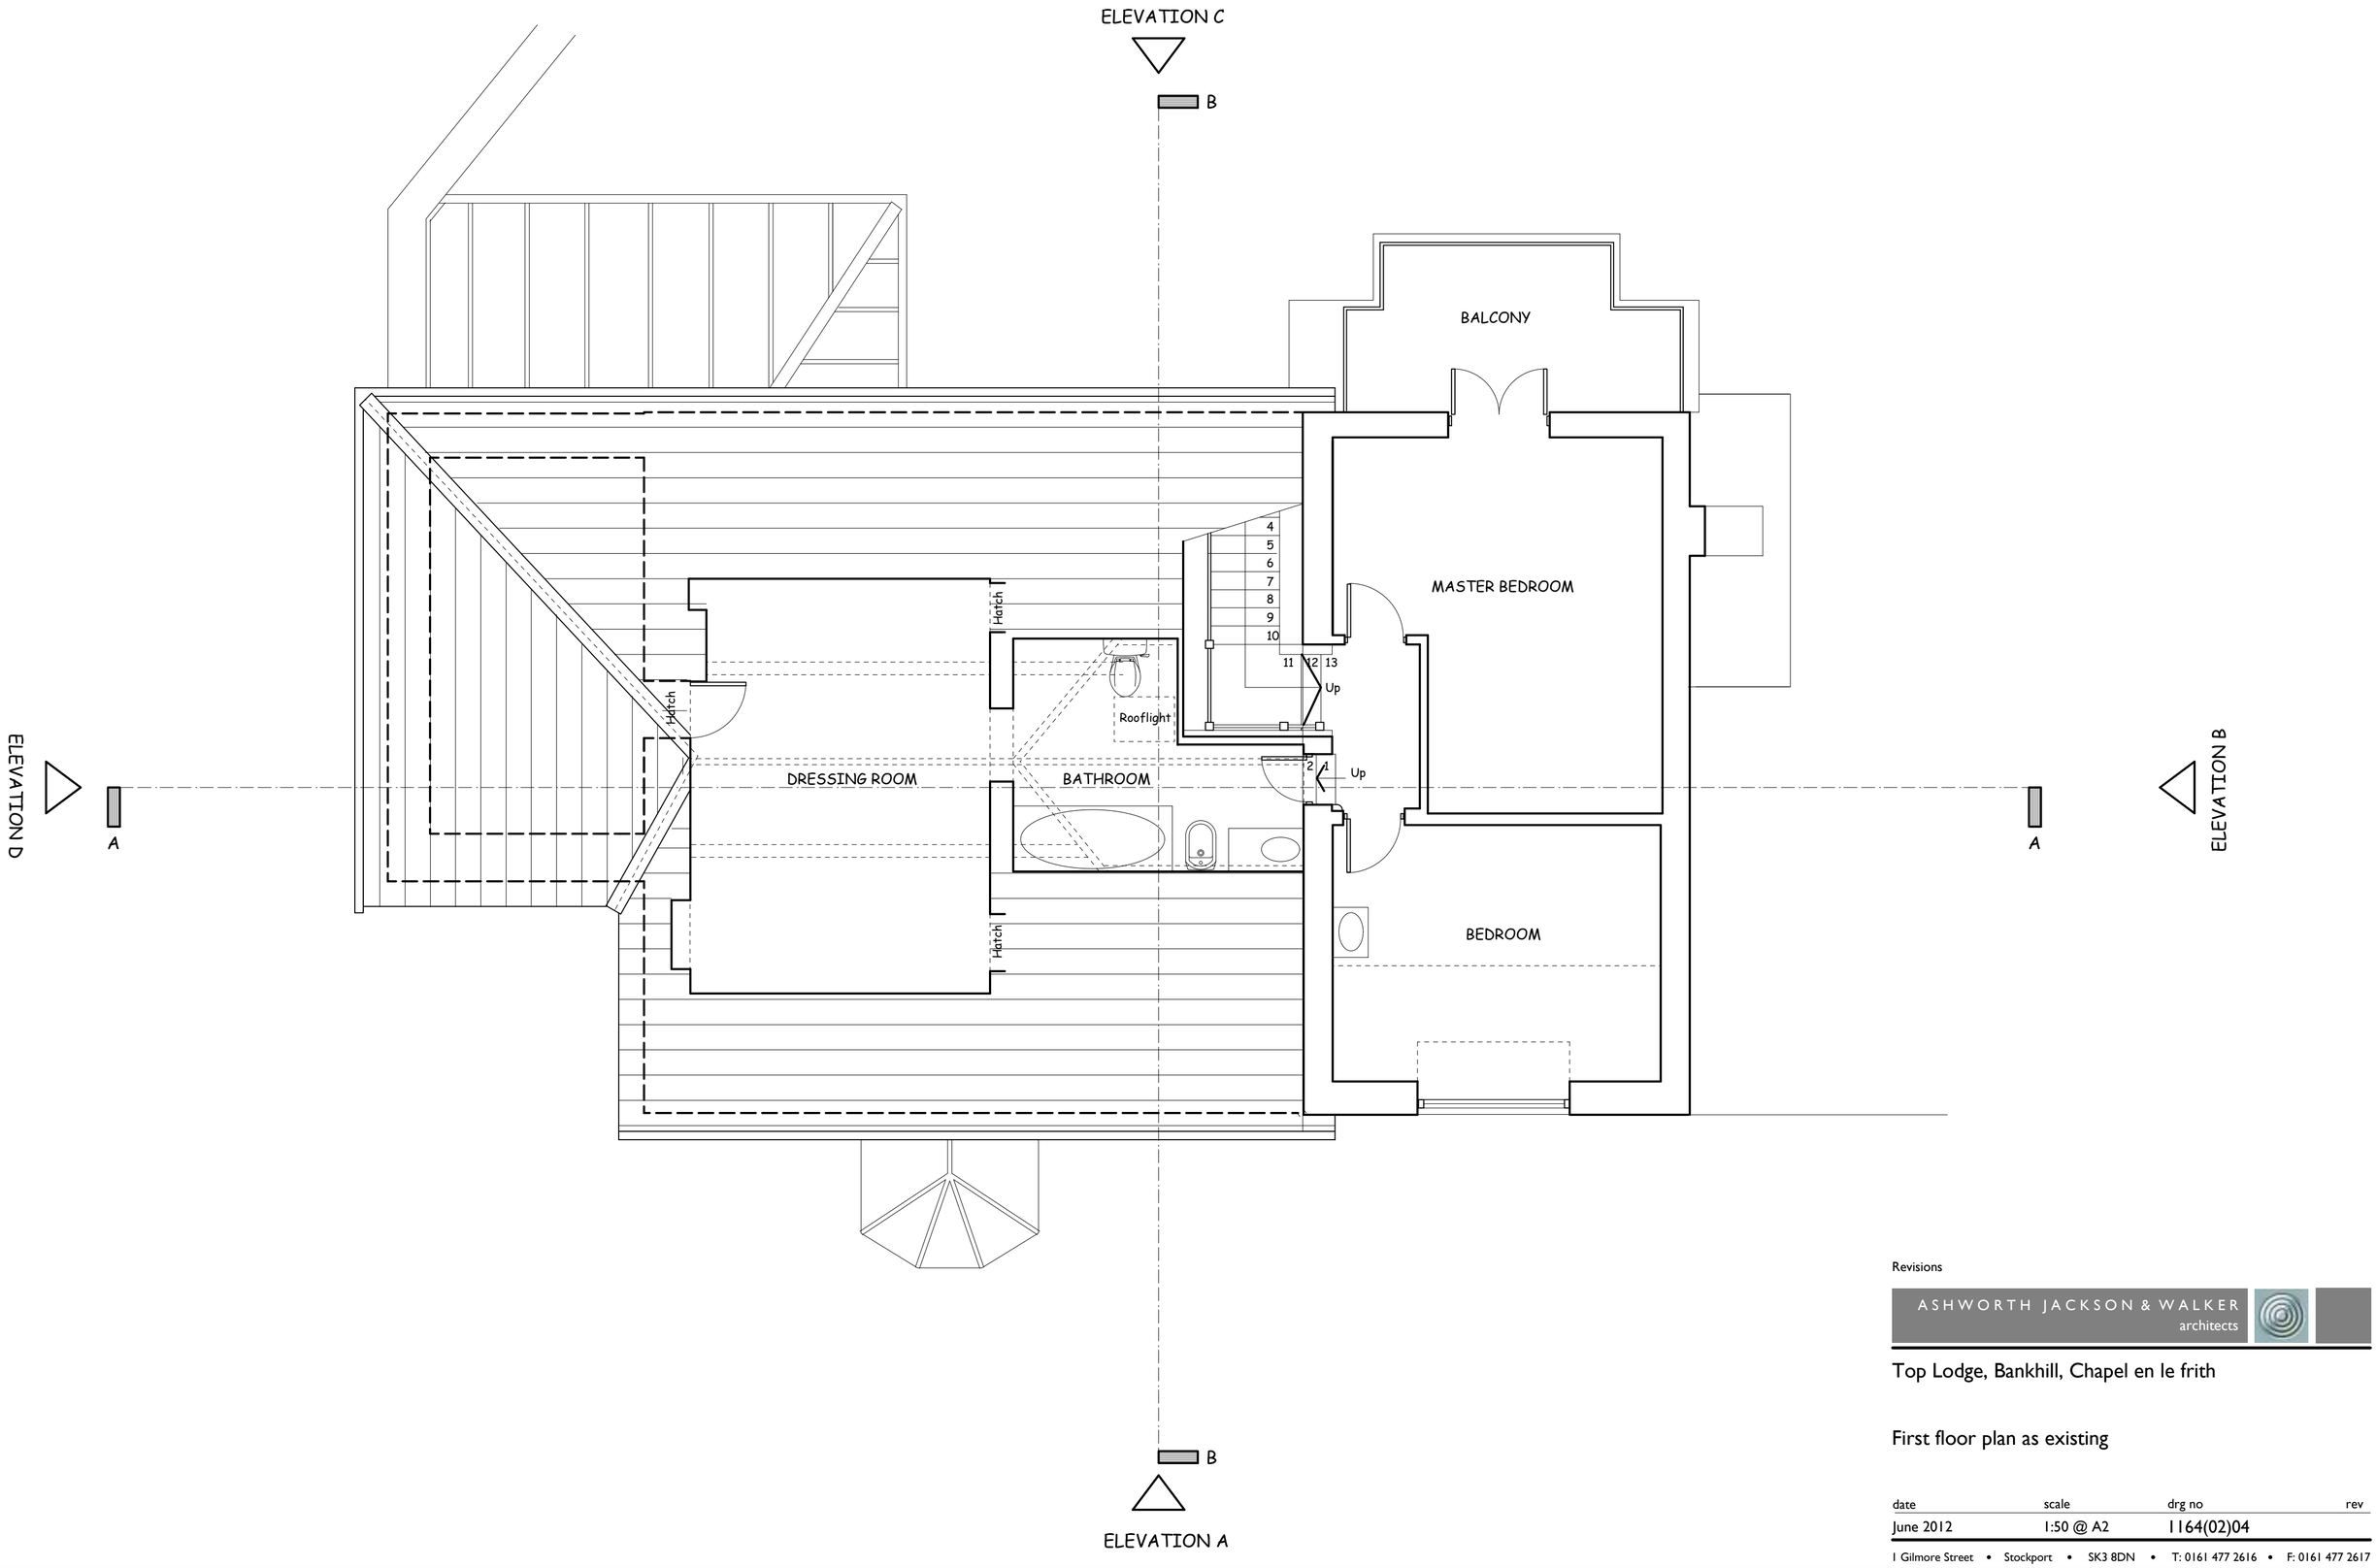

Revisions

ASHWORTH JACKSON & WALKER
architects

Top Lodge, Bankhill, Chapel en le frith

First floor plan as existing

date	scale	drg no	rev
June 2012	1:50 @ A2	1164(02)04	

1 Gilmore Street • Stockport • SK3 8DN • T: 0161 477 2616 • F: 0161 477 2617