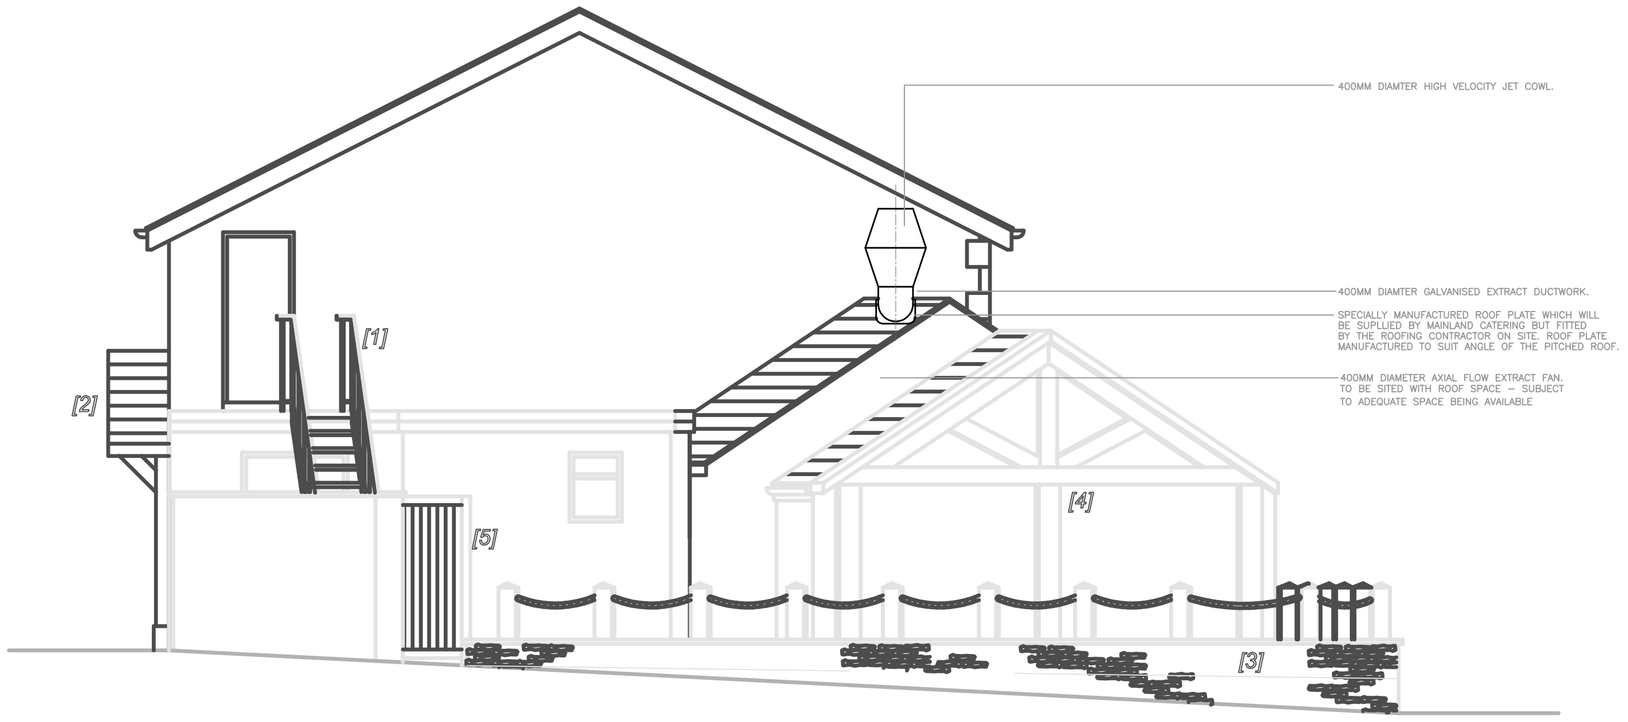

ELEVATION B-B

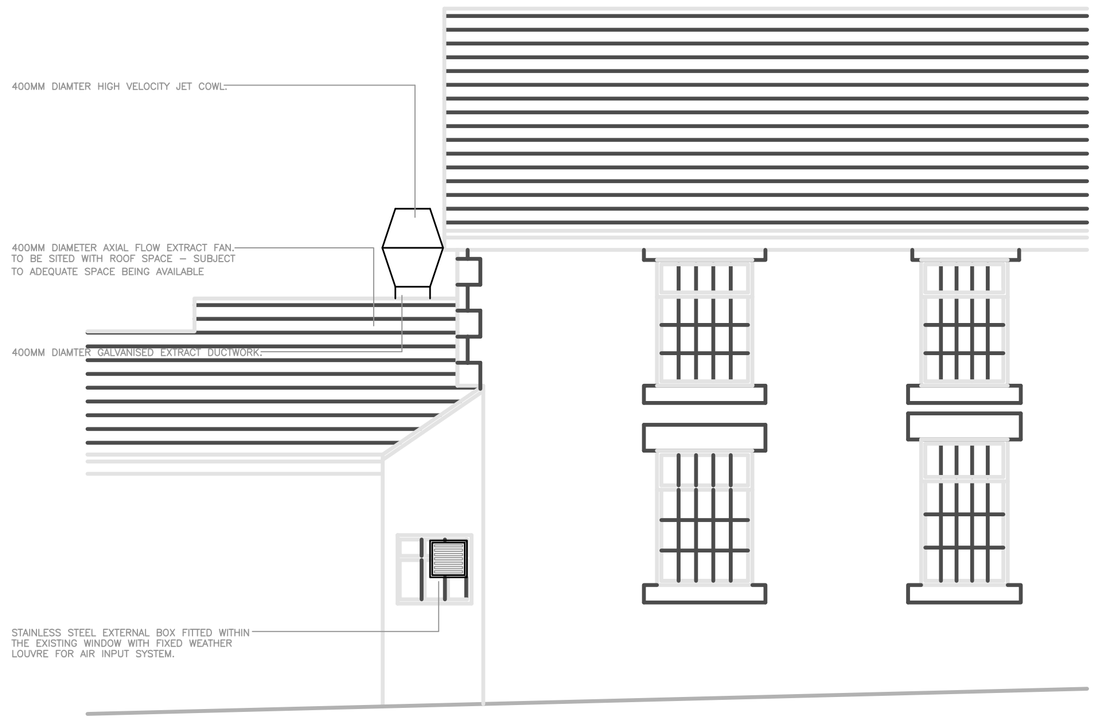

ELEVATION C-C

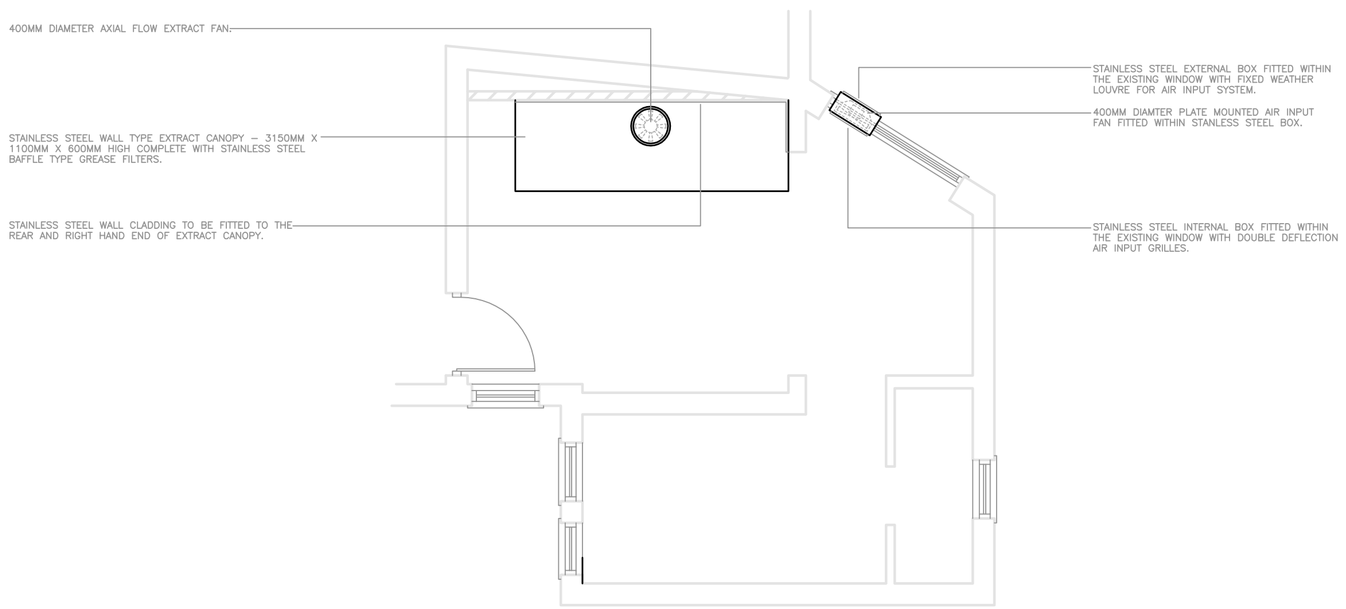

PLAN VIEW

NOISE LEVELS.

EXTRACT SYSTEM = 50Dba @ Three Metres.

AIR INPUT SYSTEM = 56Dba @ Three Metres.

Rev.	Date.	Revision.	By.
A	16-10-12	EXTRACT DUCTWORK AND FAN POSITION AMENDED. EXTRACT FAN TO BE SITED WITH ROOF SPACE SUBJECT TO SPACE AVAILABLE.	C.A.

MAINLAND CATERING EQUIPMENT LTD.

Unit 1a, Fountain Mill, Church Street, Rakefoot, Haslingden, Rossendale, Lancashire, BB4 5RE

Tel : 01706 244810 Fax: 01706 244811

Client.
PUNCH TAVERNS

Job Title.
THE DUKE OF YORK, BUXTON

Drawing Title.
PROPOSED EXTRACT SCHEME.

Scale.
1:50

Drawn by.
C. ASPDEN

Drg No.
3565-2

A

Date.
19-10-12