MR. & MRS. PARSONS
7 MEADOWS ROAD
HAYFIELD
HIGH PEAK
SK 22 2JH

YOUR REF. HPK/2012/0550

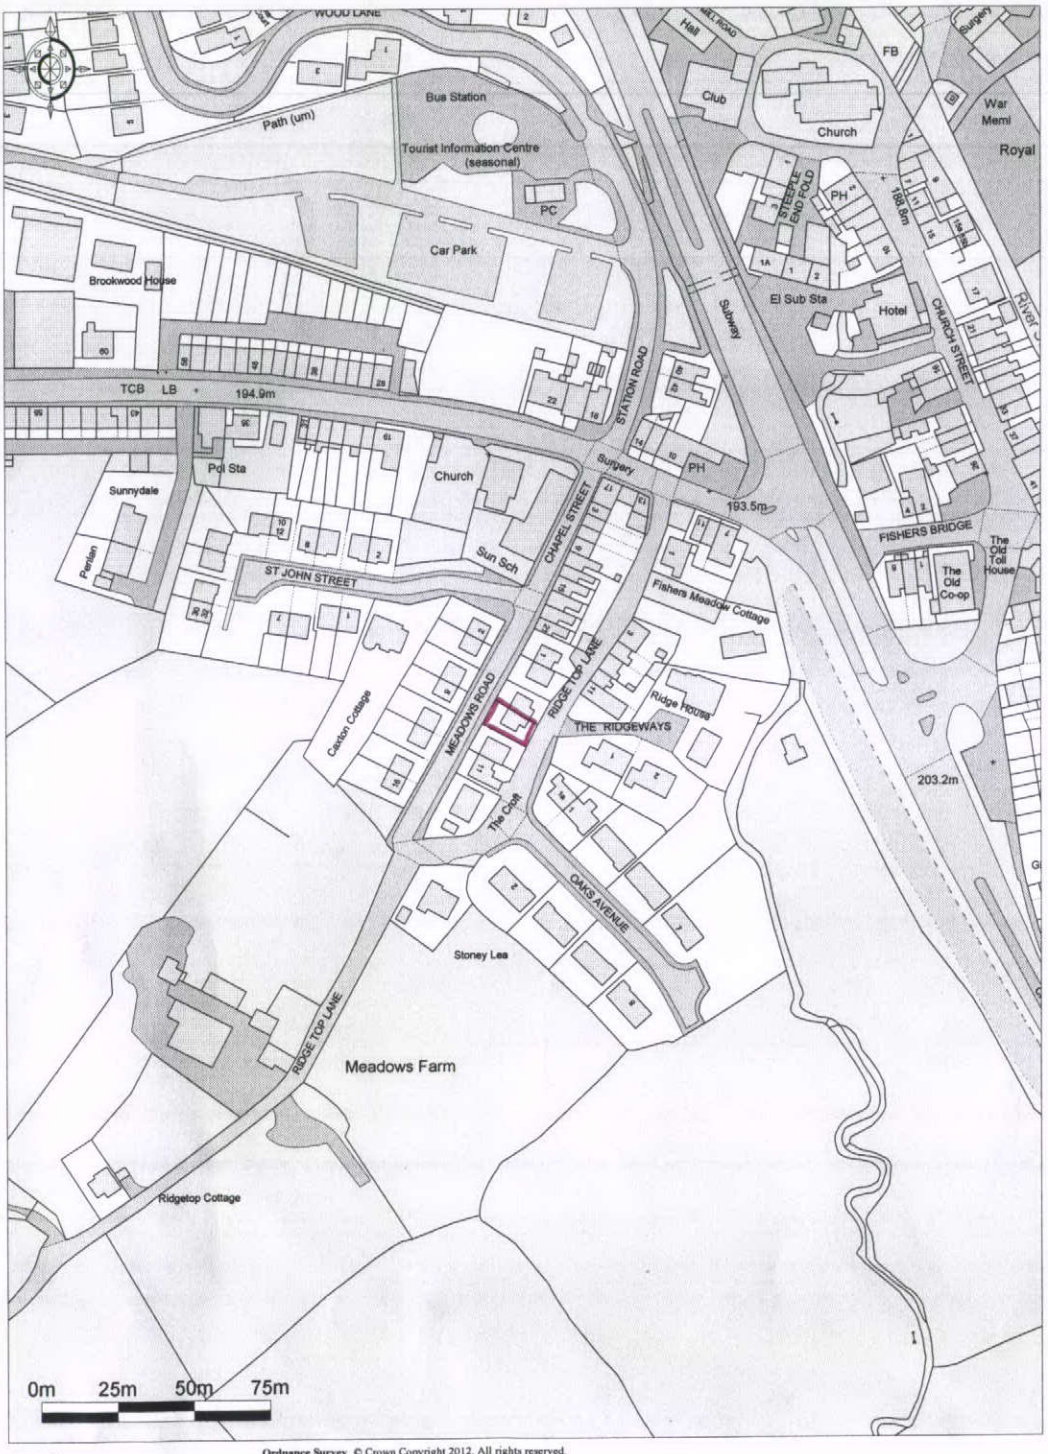

Promap®
Ordnance Survey © Crown Copyright 2012. All rights reserved.
Licence number 100020449. Plotted Scale - 1:2500