DRAWING 1

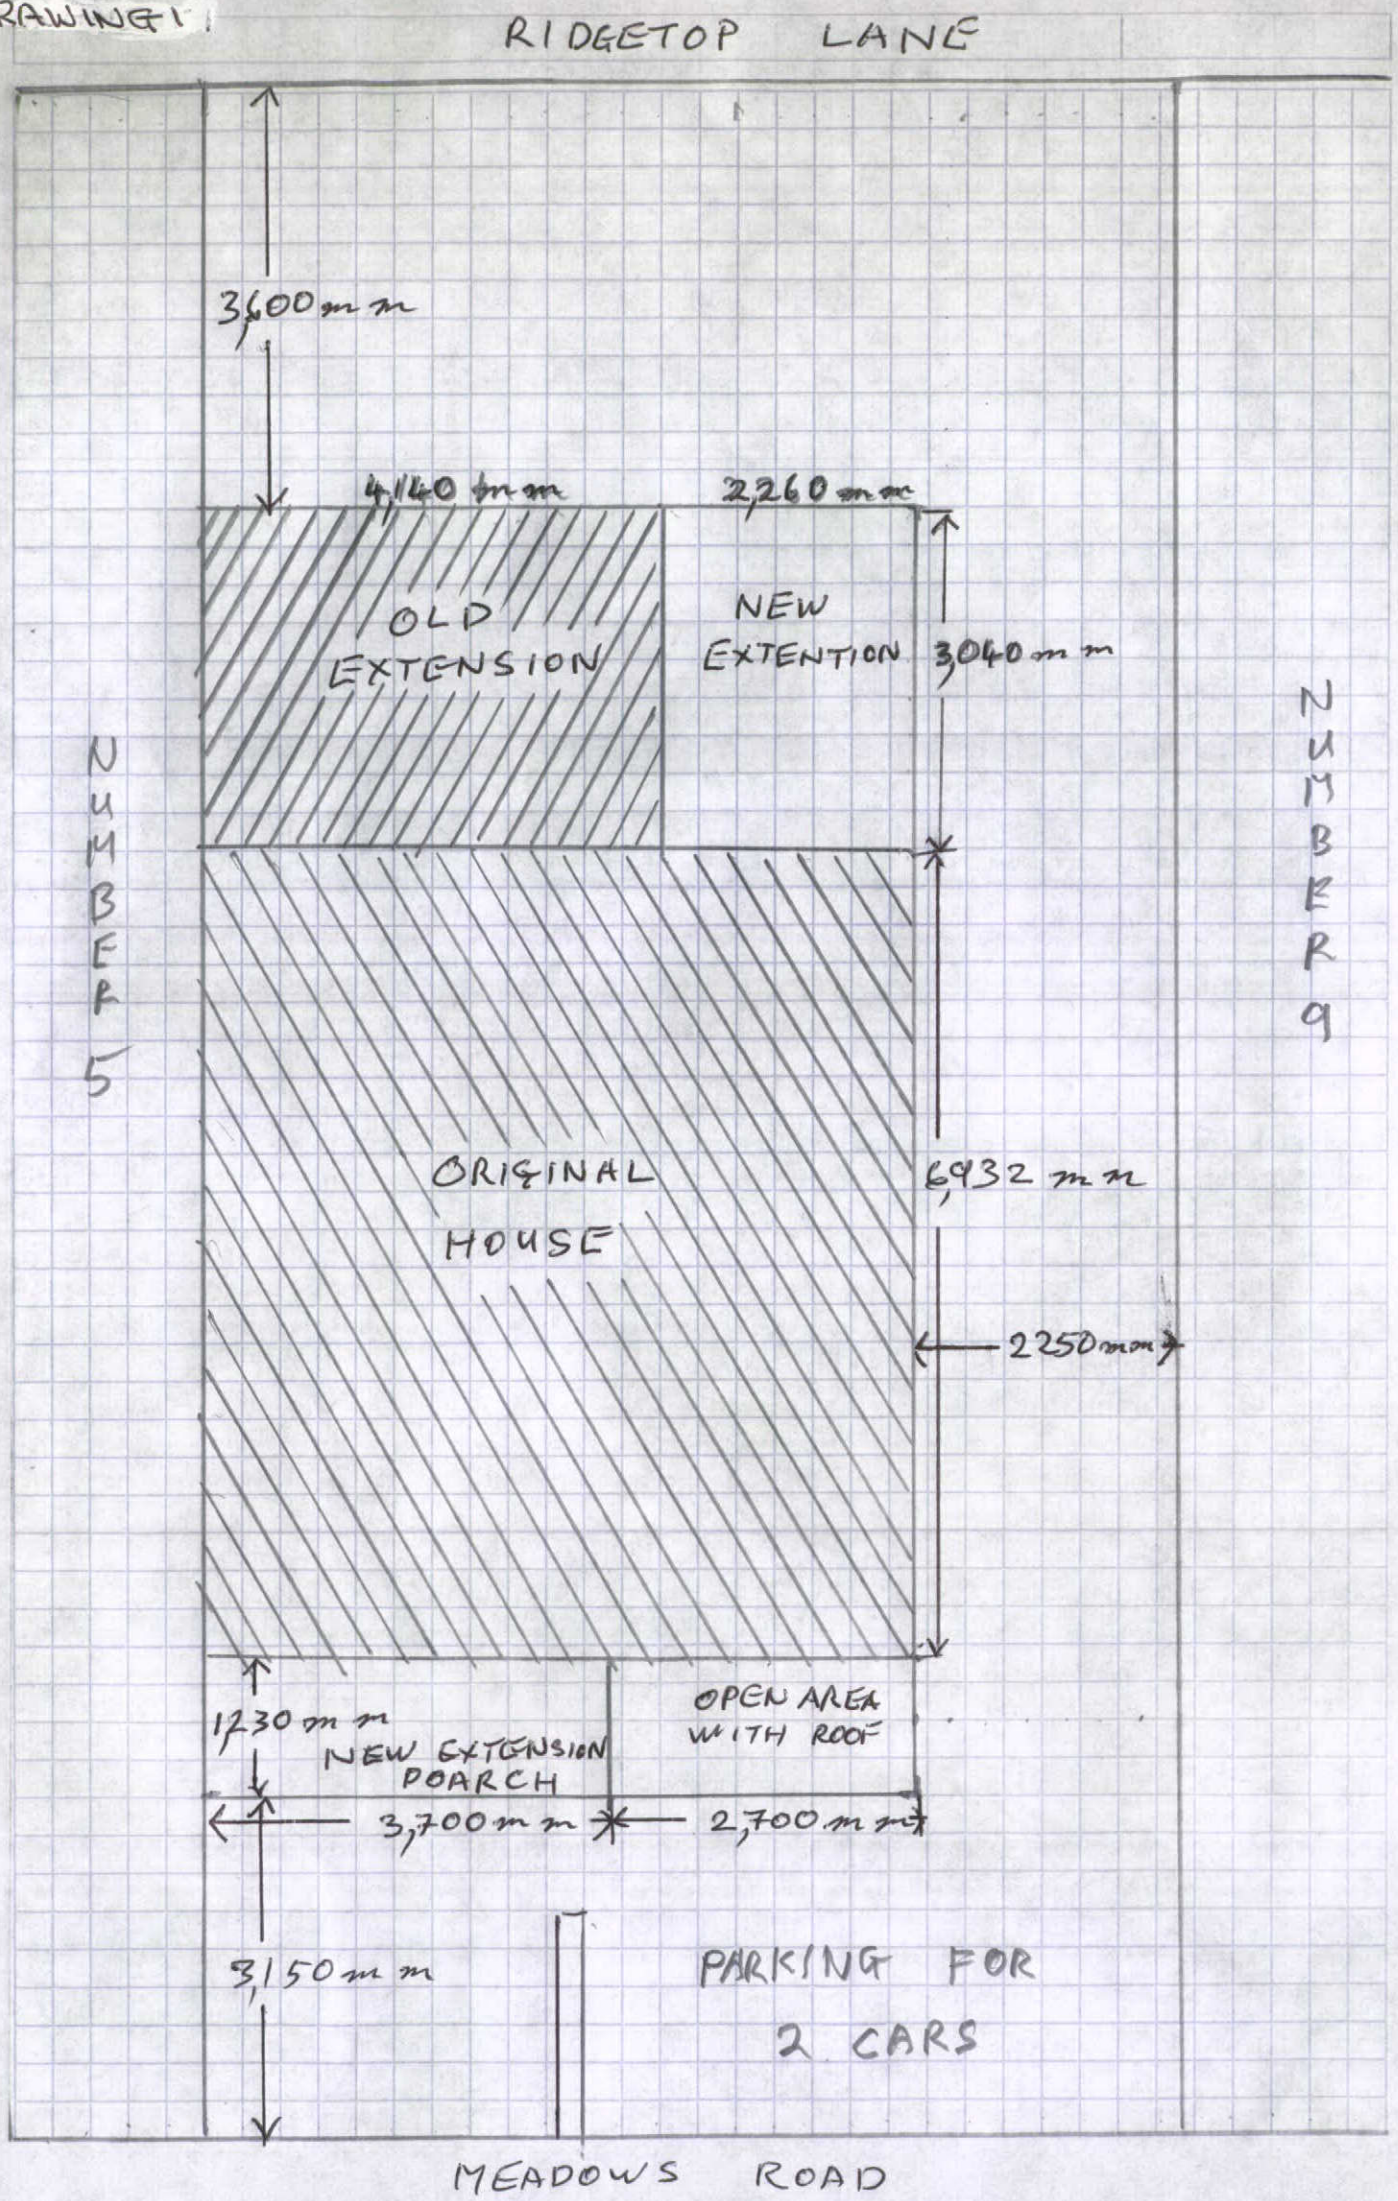
RIDGETOP LANE
3,600 mm
4,140 mm
2,260 mm
OLD EXTENSION
NEW EXTENTION
3,040 mm
NUMBER 5
NUMBER 9
ORIGINAL HOUSE
6,932 mm
2250mm
1,230 mm
NEW EXTENSION PORCH
OPEN AREA WITH ROOF
3,700 mm
2,700 mm
3,150 mm
PARKING FOR 2 CARS
MEADOWS ROAD