HPK/2012/0579

12 OCT 2012

NOTES:



Block Plan

0 5 10 20 30 40 50m
SCALE 1:500

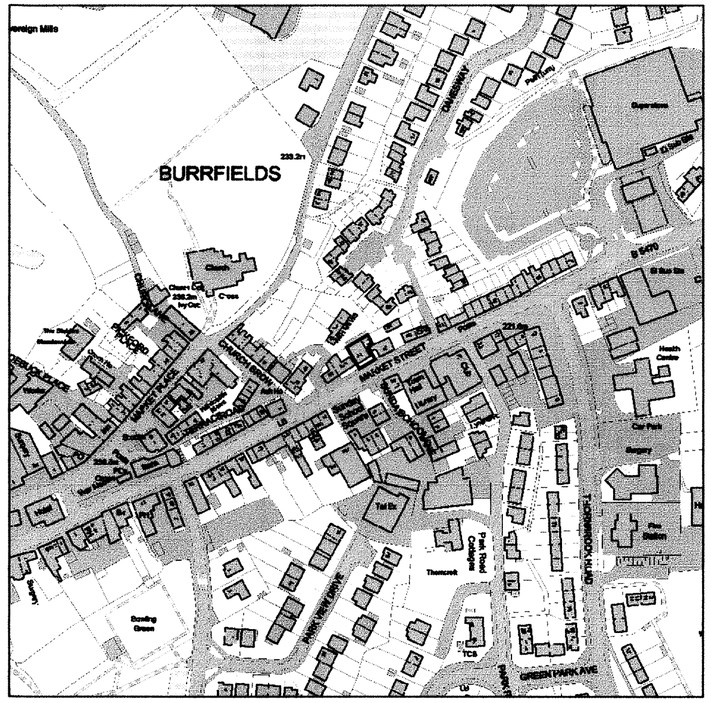

Location Plan

0 50 100 150 200 250m
SCALE 1:2500

NORTH

REVISIONS:

WARD DESIGN
ARCHITECTURAL SERVICES
93 MOORHALL, BAKEWELL, DERBYSHIRE. DE45 1FP
T: 01629 814966 M: 07590 060 864 E: dan@dfward.co.uk

PROJECT

34, Market St. Chapel-en-le-Frith.

CLIENT

Mr C. Lomas.

DRAWING

Block & Location Plan.

DRAWING NO:	REVISION:	SCALE:	SHEET:	DATE:
1218/04		1:500 1:2500	A2	09/2012