HPK/2012/0579

SCALE 1:100 (0 1 2 3 4 5m)

NOTES:

12 OCT 2012

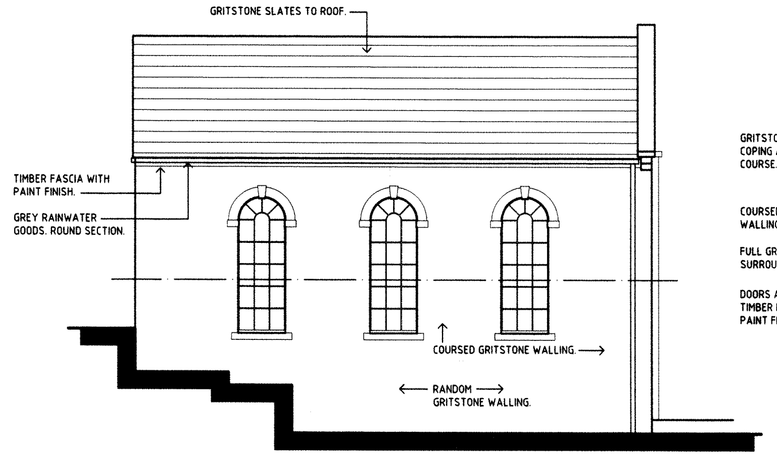

West Elevation

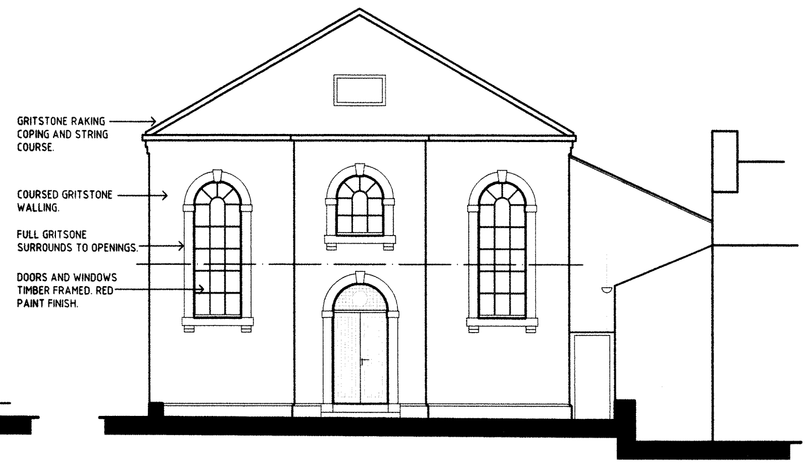

South Elevation

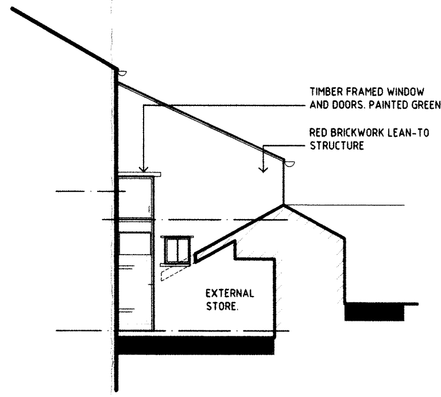

South Elevation

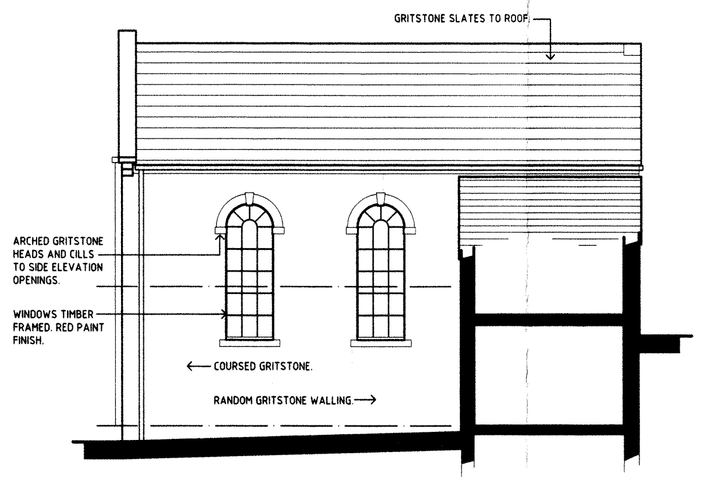

East Elevation

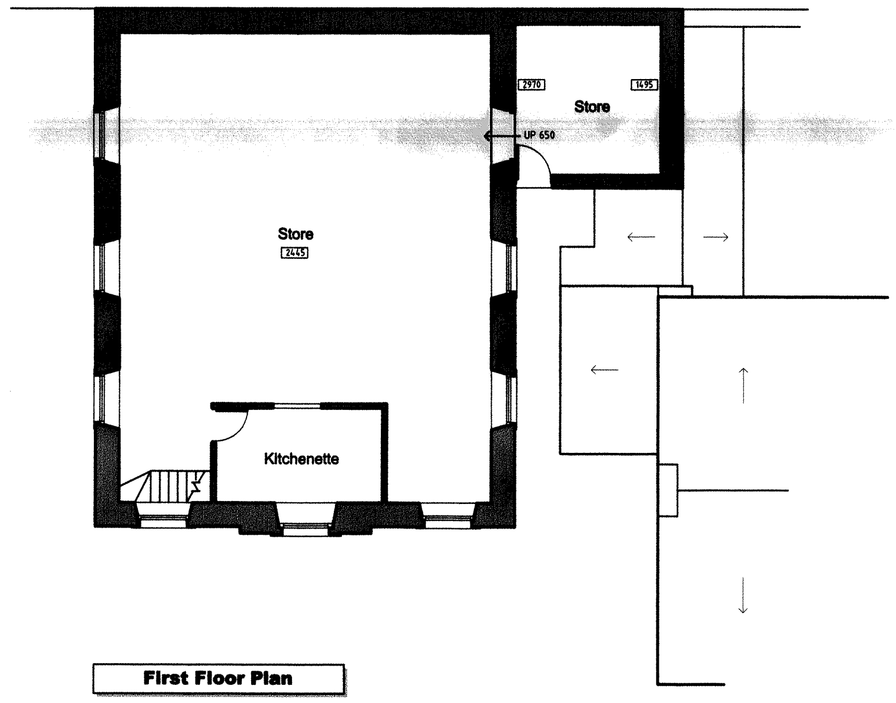

First Floor Plan

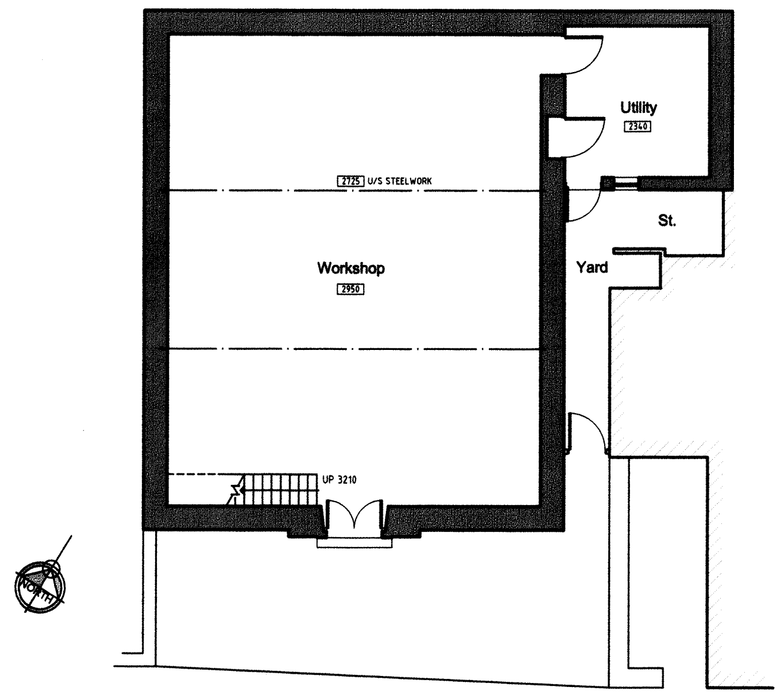

Ground Floor Plan

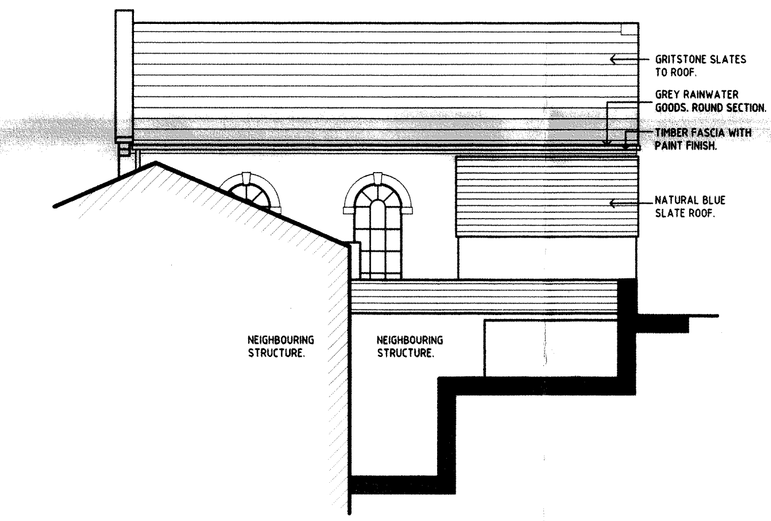

East Elevation

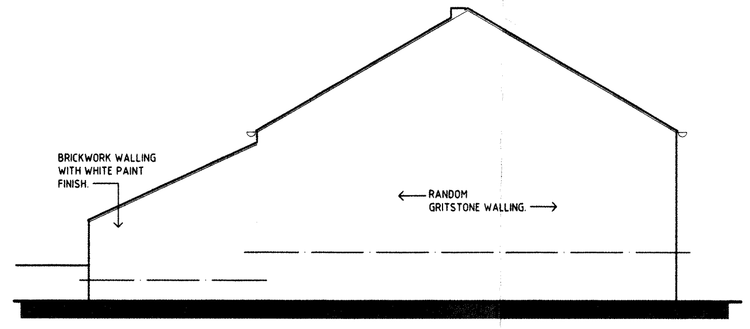

North Elevation

REVISIONS:

WARD DESIGN
ARCHITECTURAL SERVICES
93 MOORHALL, BAKEWELL, DERBYSHIRE. DE45 1FP
T: 01629 814966 M: 07590 060 864 E: dan@dtward.co.uk

PROJECT
34, Market St. Chapel-en-le-Frith

CLIENT
Mr C. Lomas.

DRAWING
Existing Plans & Elevations.

DRAWING NO:	REVISION:	SCALE:	SHEET:	DATE:
1218/01		1:100	A1	09/2012