SCALE 1:100

NOTES:

12 OCT 2012

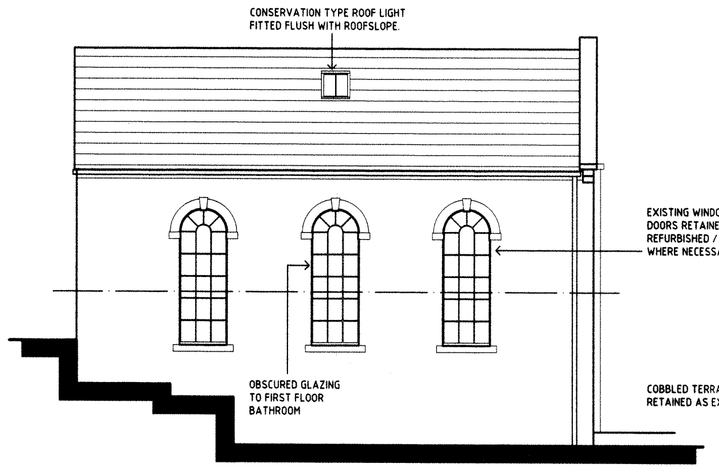

West Elevation

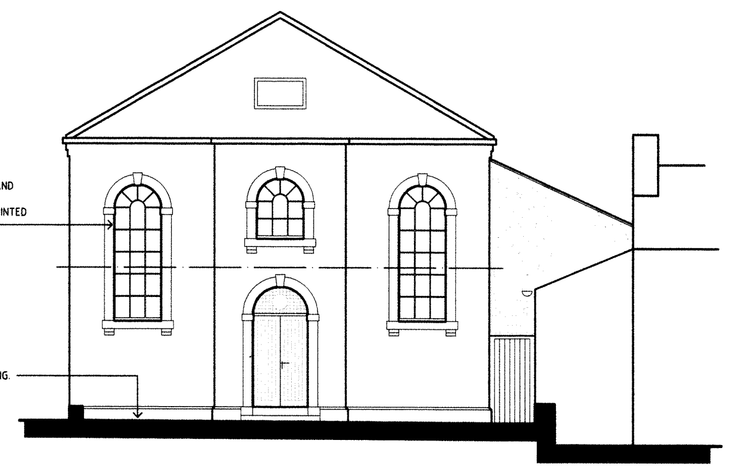

South Elevation

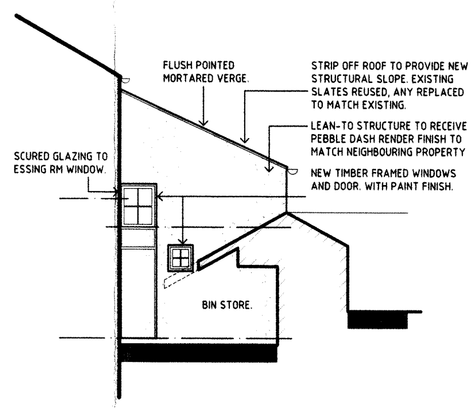

South Elevation

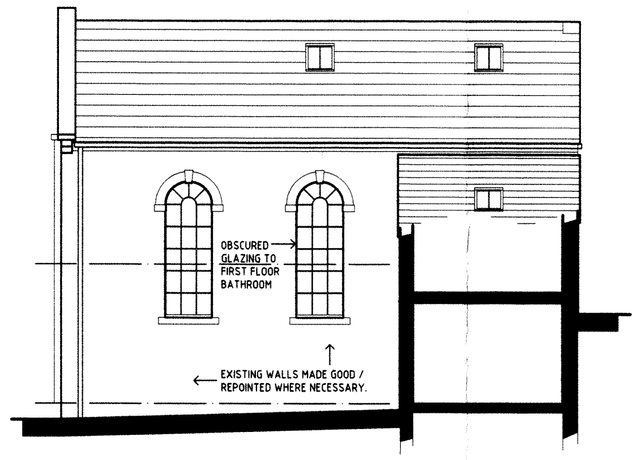

East Elevation

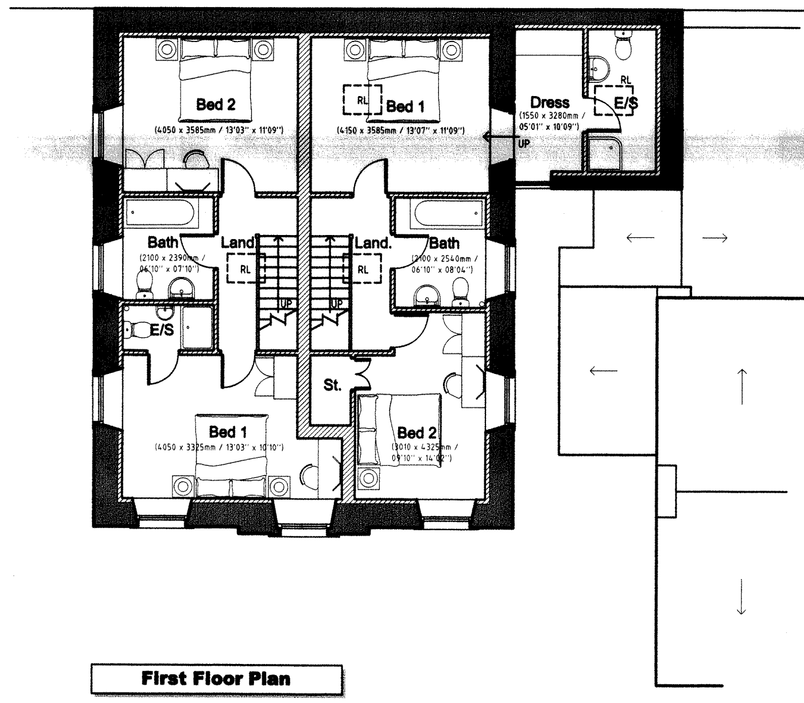

First Floor Plan

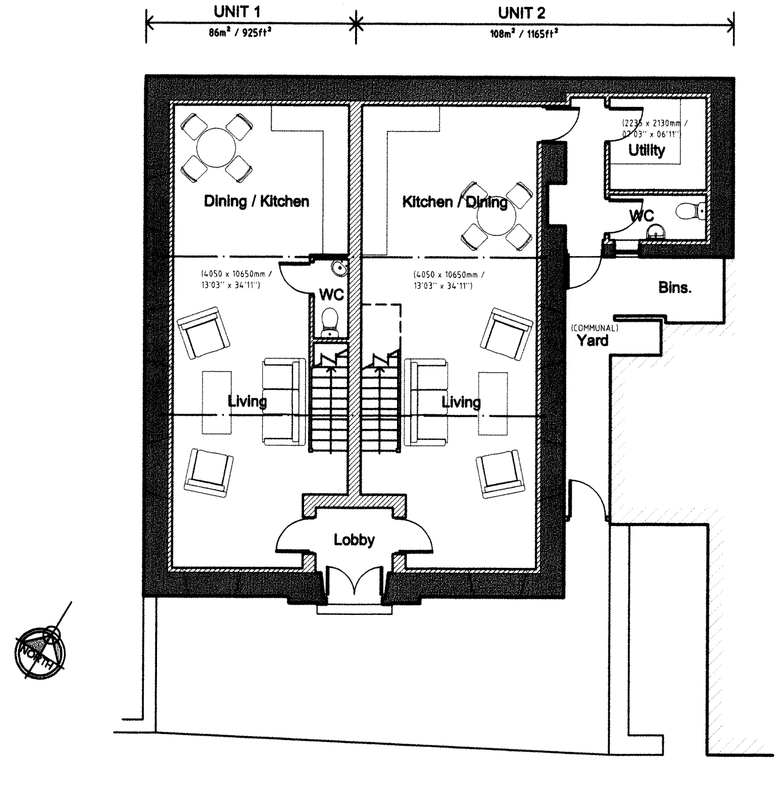

Ground Floor Plan

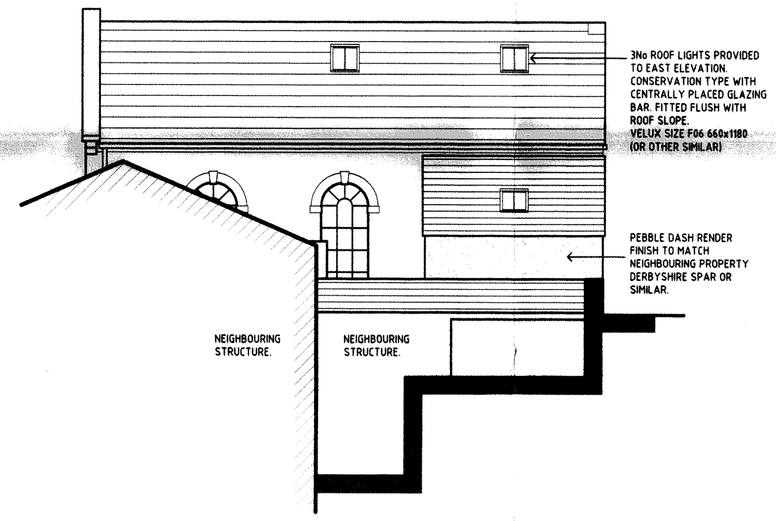

East Elevation

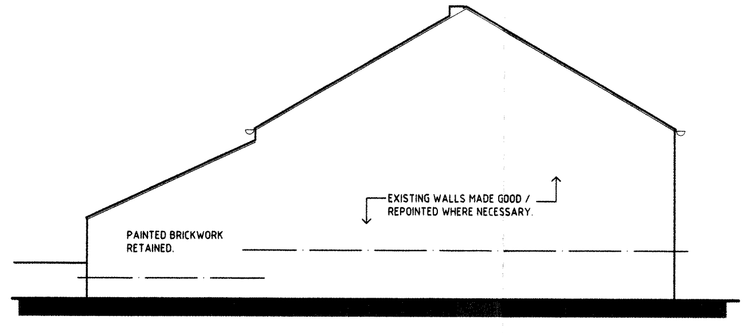

North Elevation

REVISIONS:

WARD DESIGN
ARCHITECTURAL SERVICES
93 MOORHALL, BAKEWELL, DERBYSHIRE. DE45 1FP
T: 01629 814966 M: 07590 060 864 E: dan@dtward.co.uk

PROJECT

34, Market St. Chapel-en-le-Frith

CLIENT

Mr C. Lomas.

DRAWING

Proposed Plans & Elevations.

DRAWING NO:	REVISION:	SCALE:	SHEET:	DATE:
1218/03		1:100	A1	09/2012